
1) Lux intensity to working plane 40/50 LUX

2) Floodlights are fitted with Refractors, & will be set to shine directly onto the court minimising light spill and glare to existing occupiers

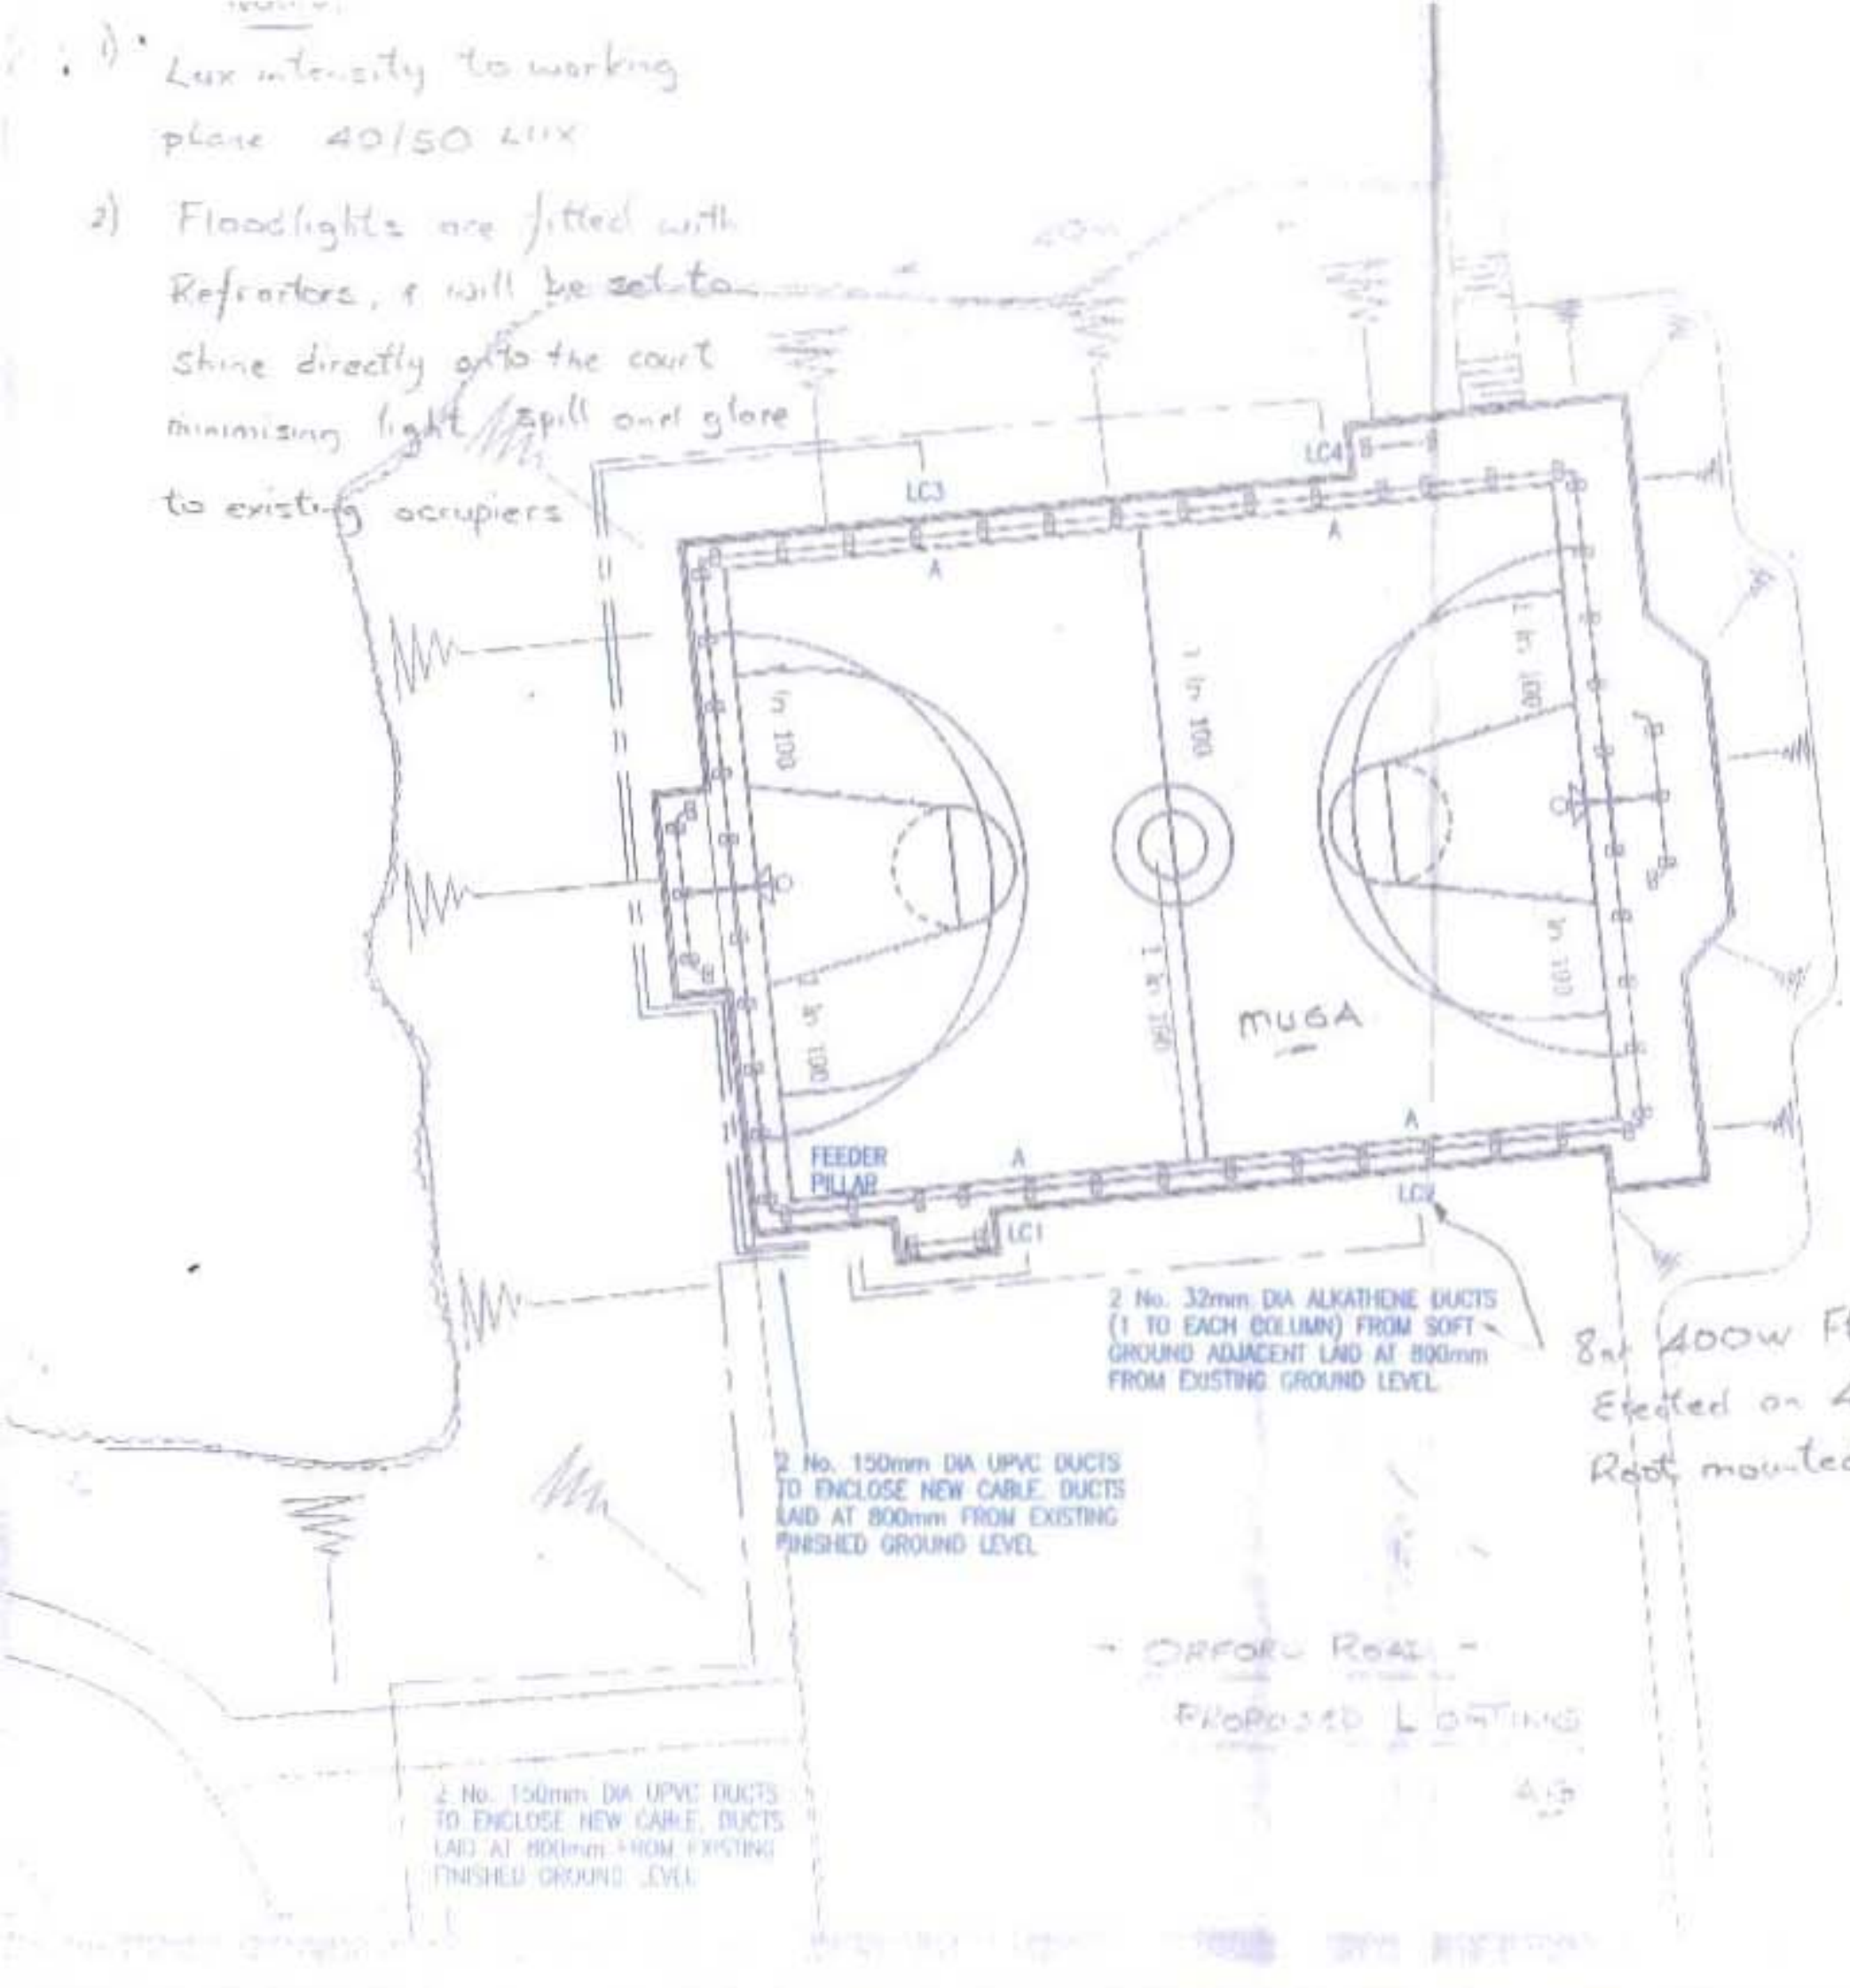

8m Lighting Column

8 no 400w Floodlights Erected on 4 no 8m high Root mounted steel columns

MUGA PILOT

EXISTING EXISTING

PLANNING
ACK'D
REPLIED
RECD 30 JUN 2008