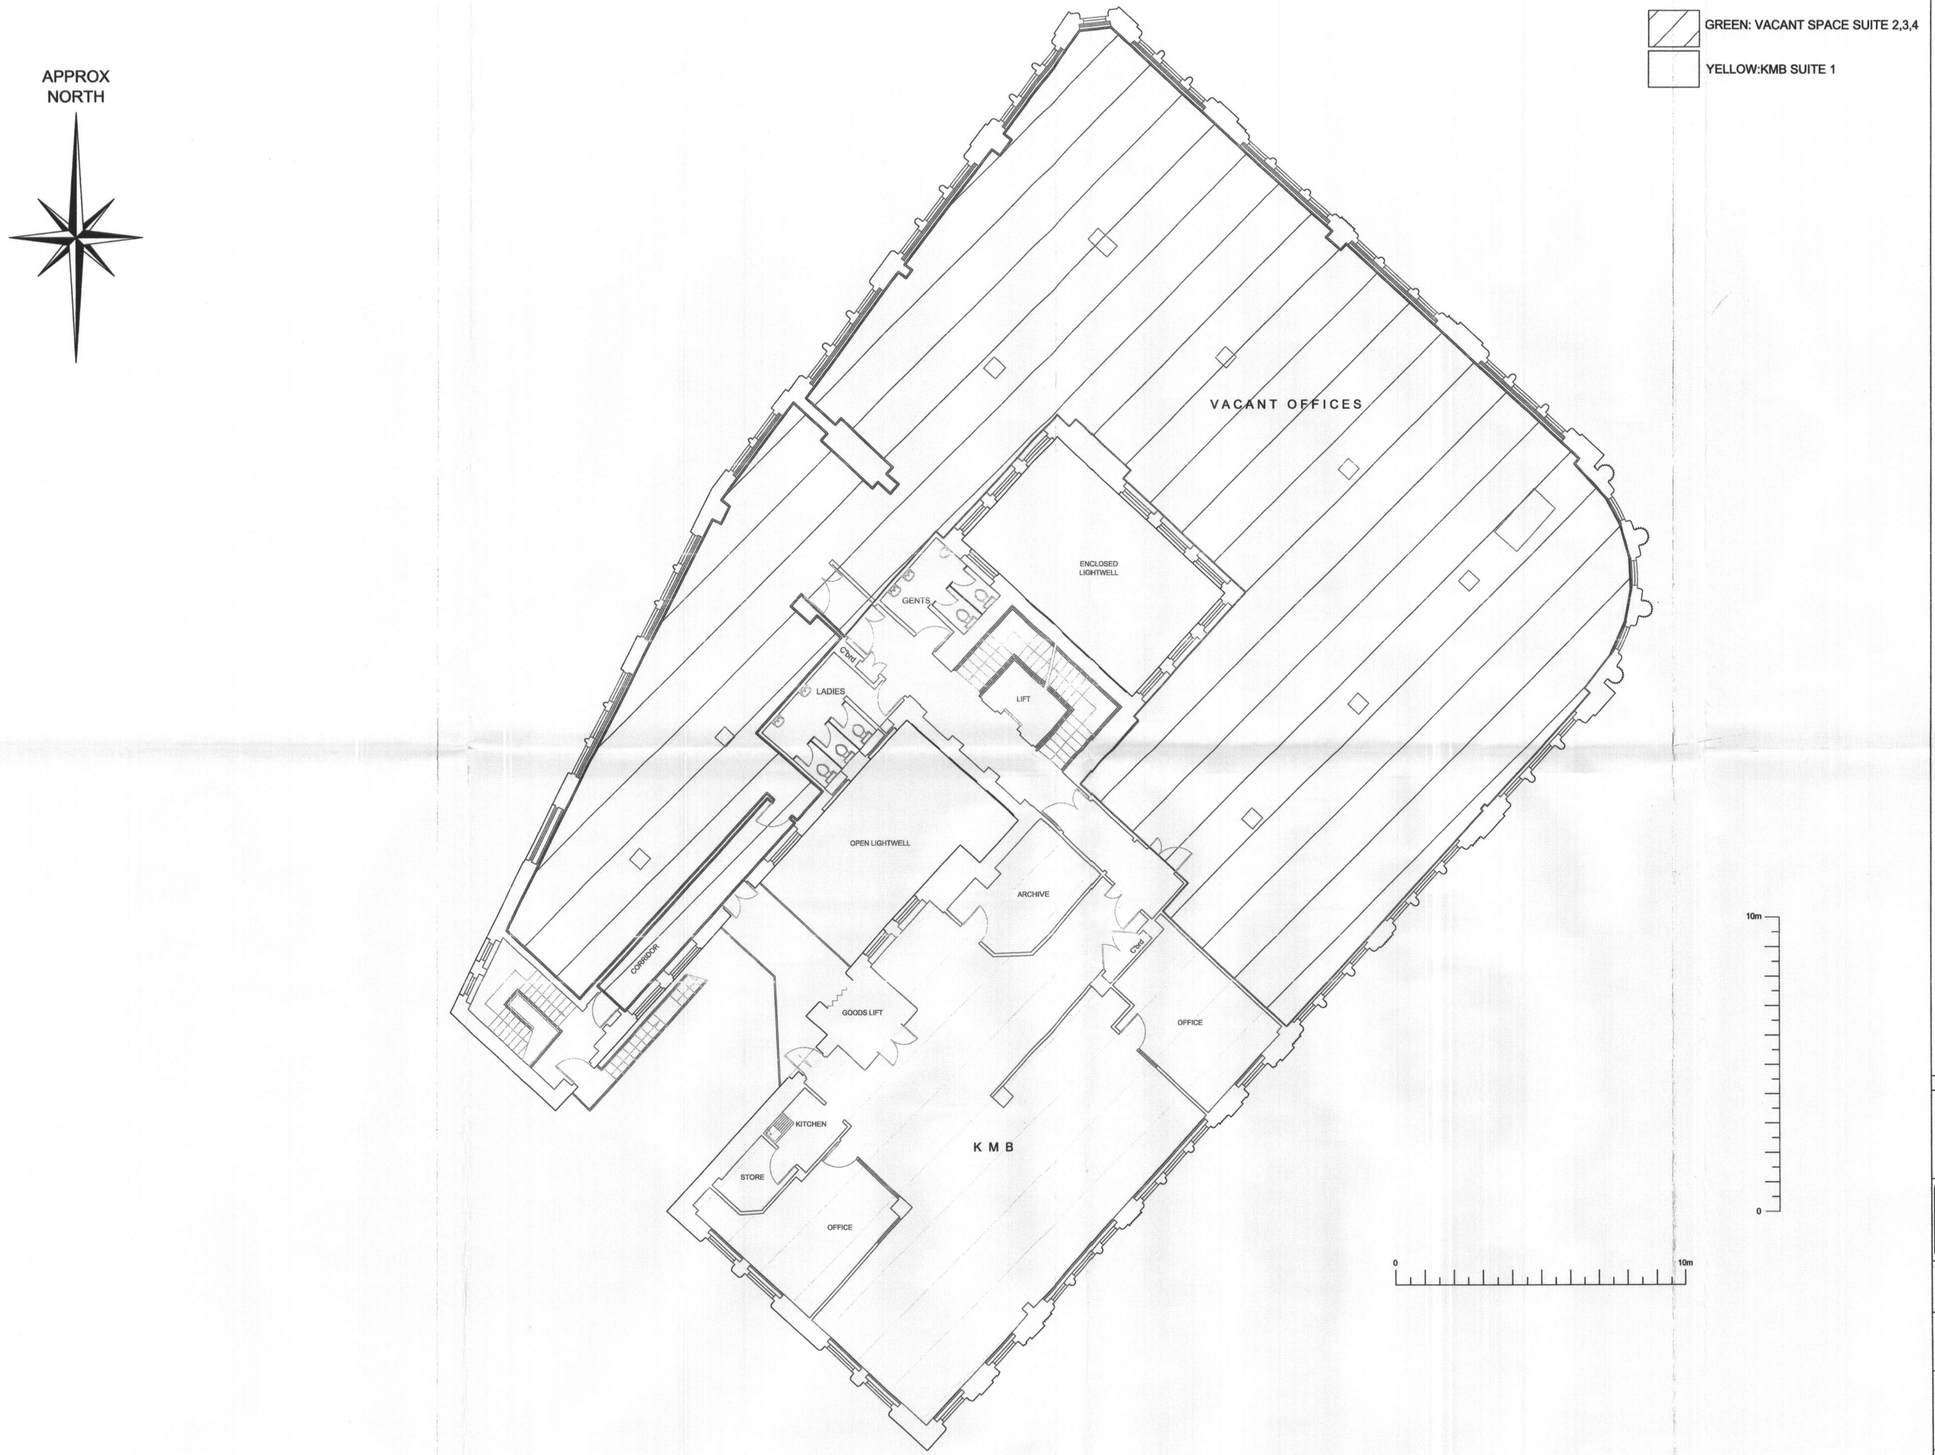

PLANNING
ACK'D
REPLIED
REC 20 JAN 2010
COL ACTION

DESCRIPTION	REV	DATE	DRWN	APPR

DRAWING STATUS

INFORMATION

Tower Surveys
Chartered Surveyors
Geomatics Land, Engineering & Building
RICS
1 LYME DRIVE
PARKLANDS
STOKE-ON-TRENT
ST4 6NW
TEL: 01782 667 550
FAX: 01782 667 501
info@towersurveys.co.uk
www.towersurveys.co.uk

CLIENT
KING STURGE

PROJECT TITLE
ROYAL BUILDINGS
MANCHESTER

DRAWING DETAIL
PLAN 3: EXISTING SECOND FLOOR PLAN

DRAWN	AJC	DATE	AUGUST 2009
PROJECT ENGINEER	PV		
CHECKED	AJS	SCALE	1:100 @ A1
APPROVED	PV		

DRAWING NUMBER	REVISION
KS/R-S1905/205	

CAD REFERENCE	CTB REFERENCE
\\2009Projects\R-S1905\\R-S1905205	\\CTB-files\surv2007-internals

© Tower Surveys Limited. Uses the copyright of this drawing. Their written consent must be obtained before this drawing is to be the used for any purpose other than the one for which it was supplied.