© Copyright: All rights reserved. This drawing must not be reproduced without permission.
Do not scale from this drawing. All dimension are in millimeters unless otherwise stated.
Any discrepaencies should be reported to the Architect.

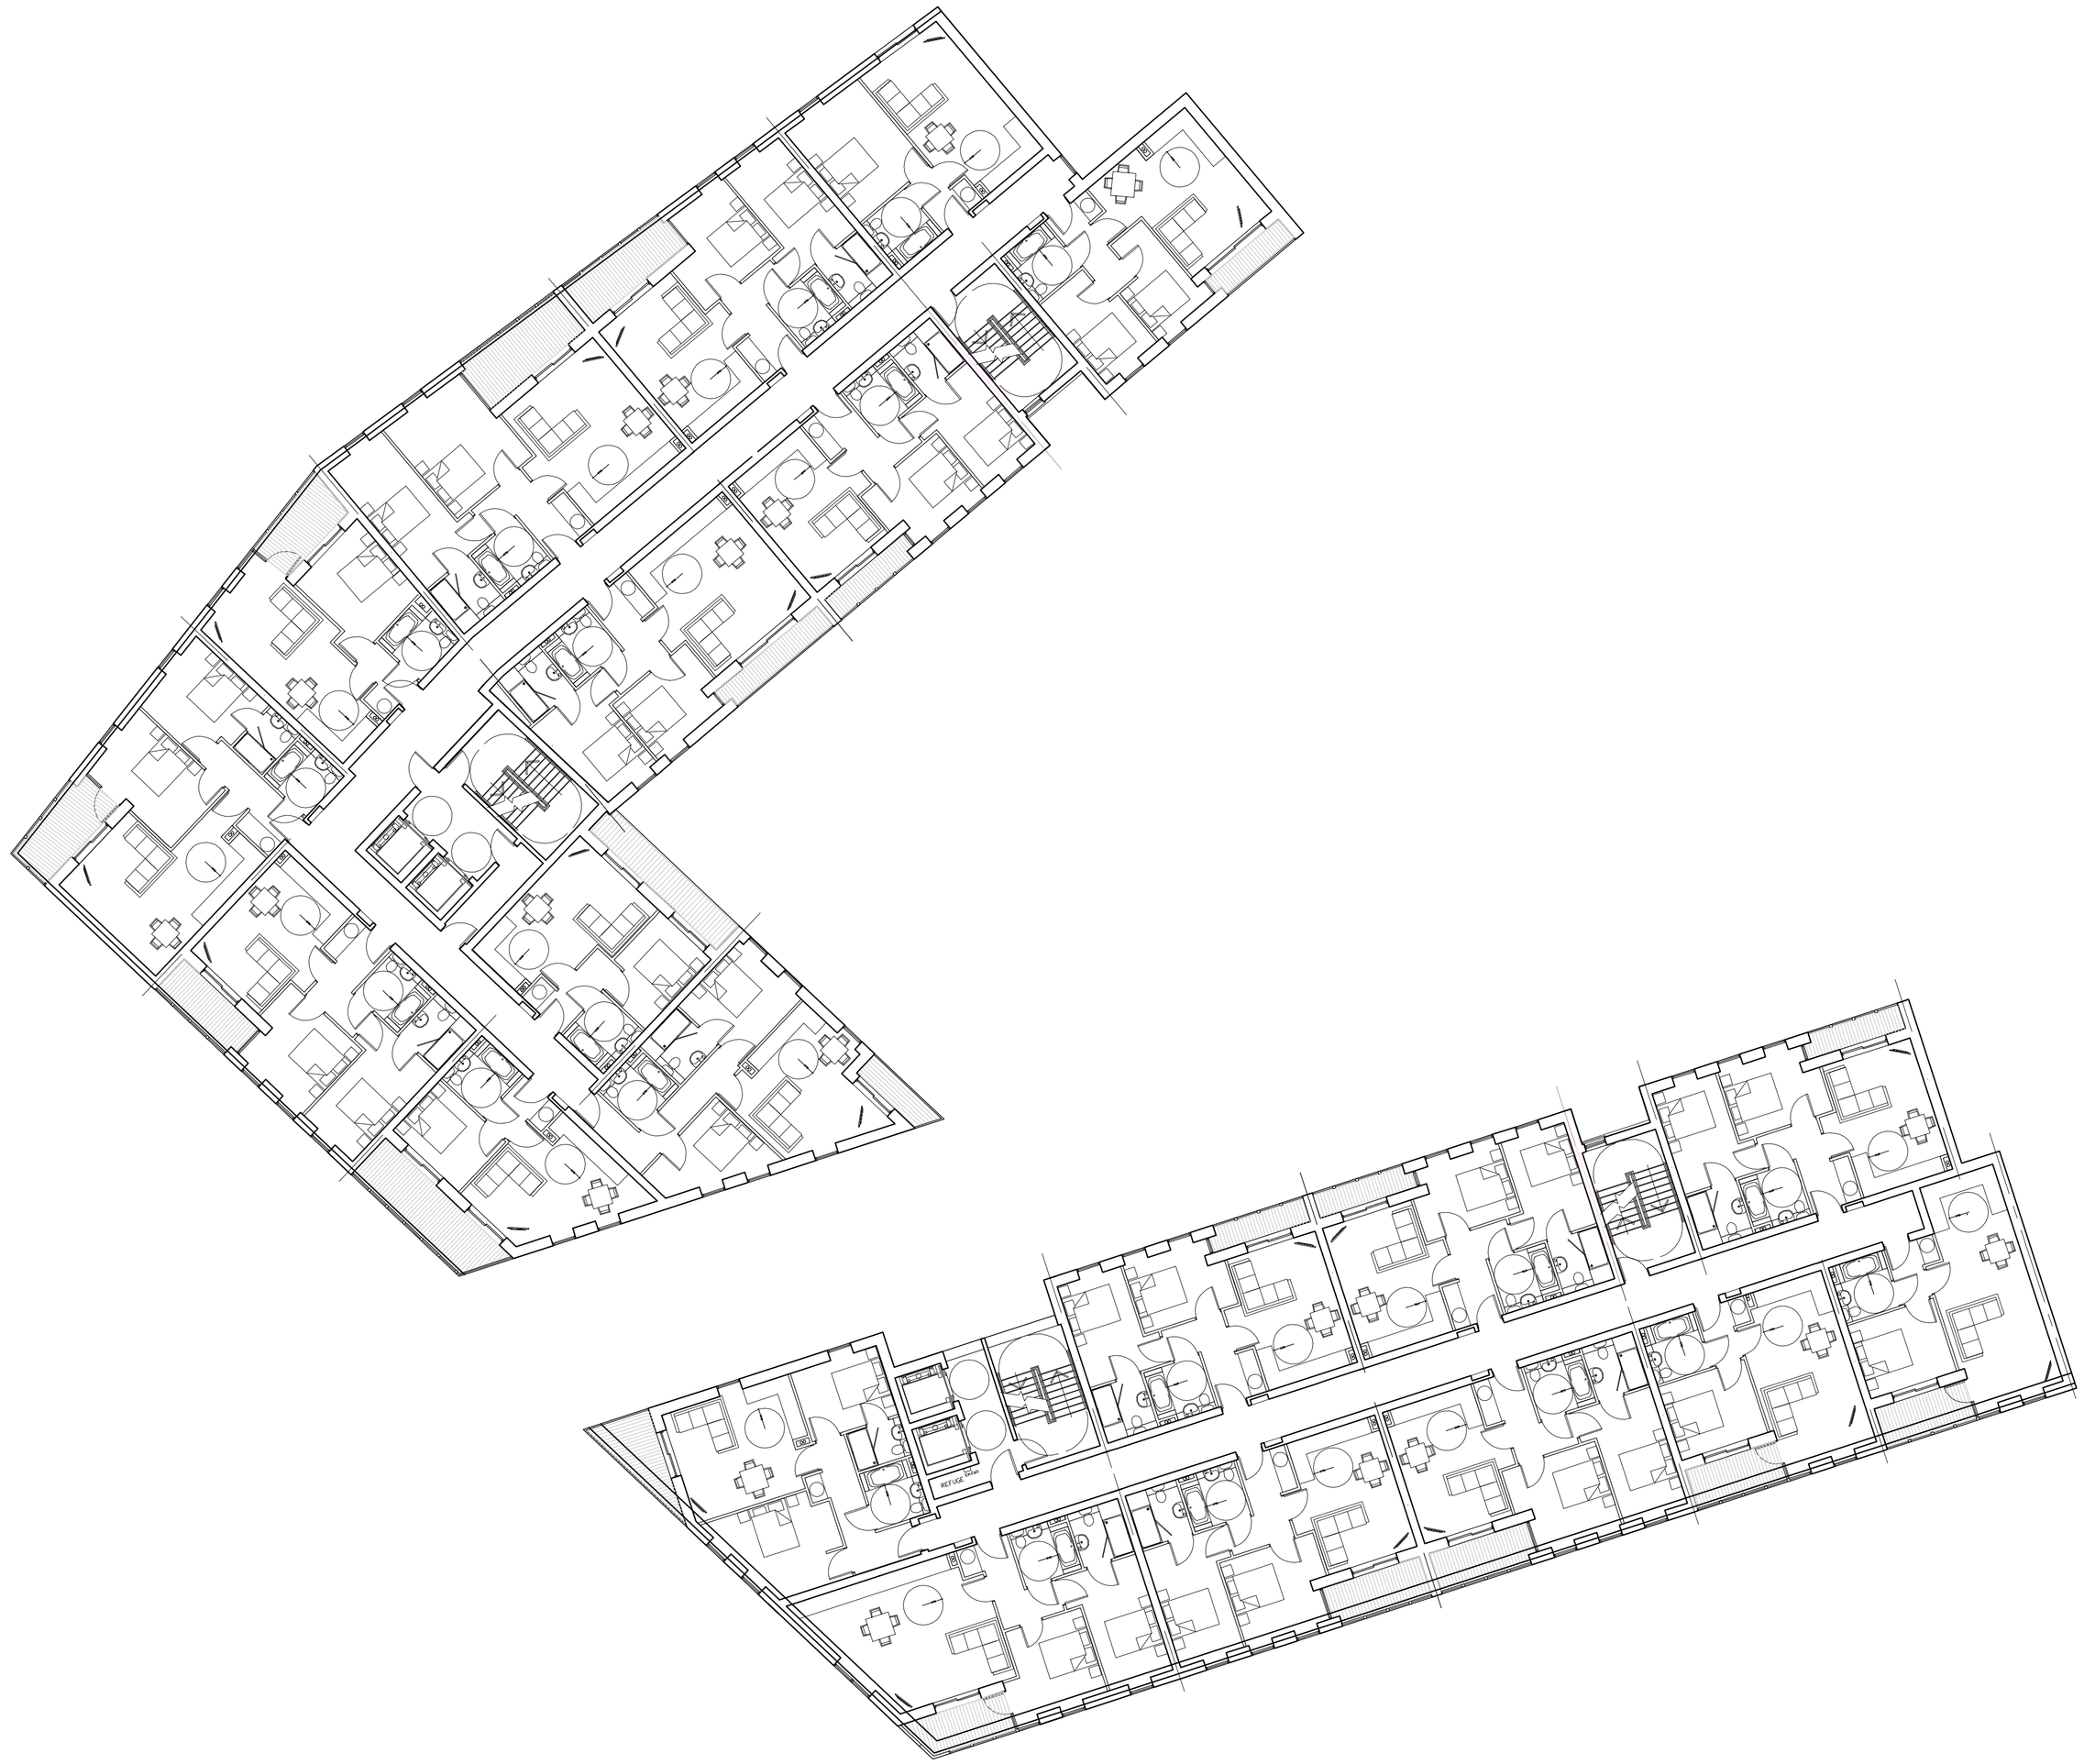

Fifth Floor

Revision	Description	Date	Drawn	Checked

Halliday Meecham Architects Limited
111 Piccadilly, Manchester M1 2HY
t: +44 (0)161 661 5566
f: +44 (0)161 661 5567
e: hma@hallidaymeecham.com
w: www.hallidaymeecham.com

architecture
interior design
space planning
urban planning
project management
planning supervisors

Halliday Meecham

Client:	Mathon
Project:	The Rubber Works, Dantzic Street, Manchester.
Drawing:	Fifth Floor Plan

Scale @ A1	Scale @ A3	Date:	Drawn:	Checked:	Job No.	Drawing No.	Revision
1:150	1:300	10.09.08	JKW	BCW	3969	(2-) 06	-