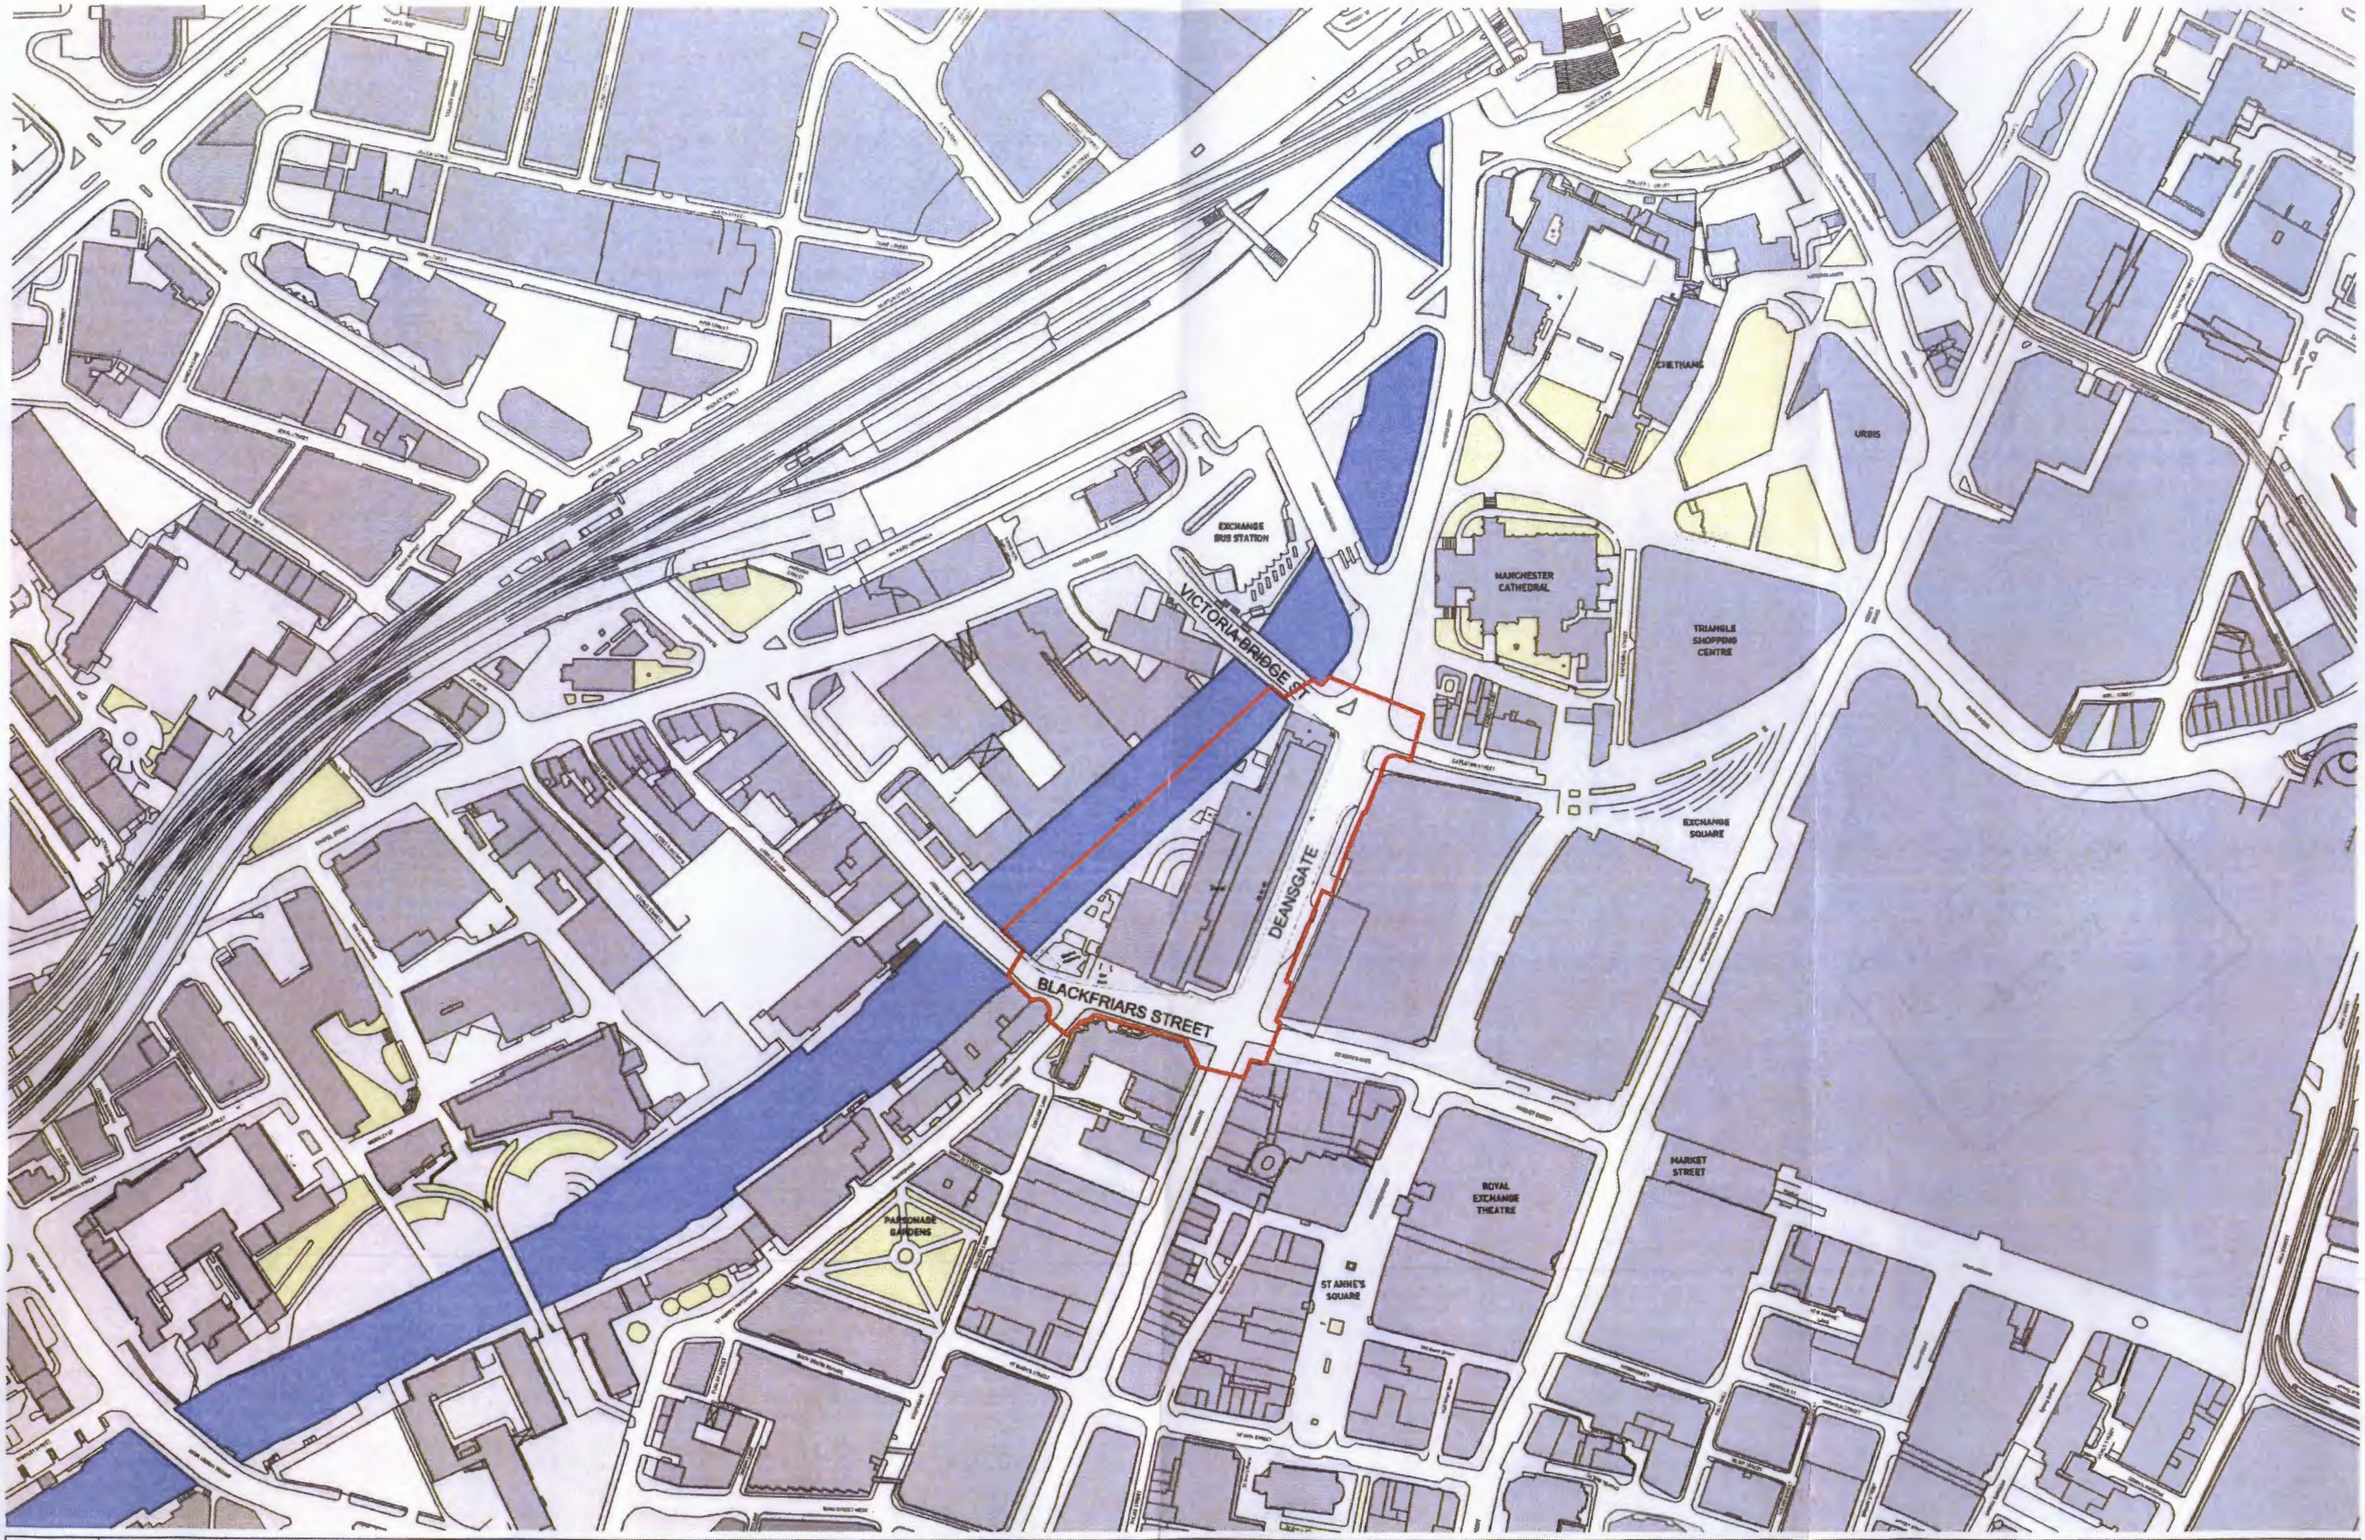


IAN SIMPSON ARCHITECTS LIMITED
Note:
This drawing is copyright
Do not scale off dimensions.
All dimensions to be checked on site by contractor.
Contractor to report any dimensional discrepancies, errors or omissions prior to commencing on site.

Rev	Date	Description
A	Oct 2008	FINAL PLANNING ISSUE

North

Project Title: Deansgate Manchester

Drawing Title: RED LINE LOCATION PLAN

Status: PLANNING

Scale: 1:2500 @ A3 1:1250 @ A1

Date: OCTOBER 2008

Job No: 7077

Drawing No: MP-A-G100-XP-00

Revision: A

IAN SIMPSON ARCHITECTS

© ian simpson architects ltd 2008