

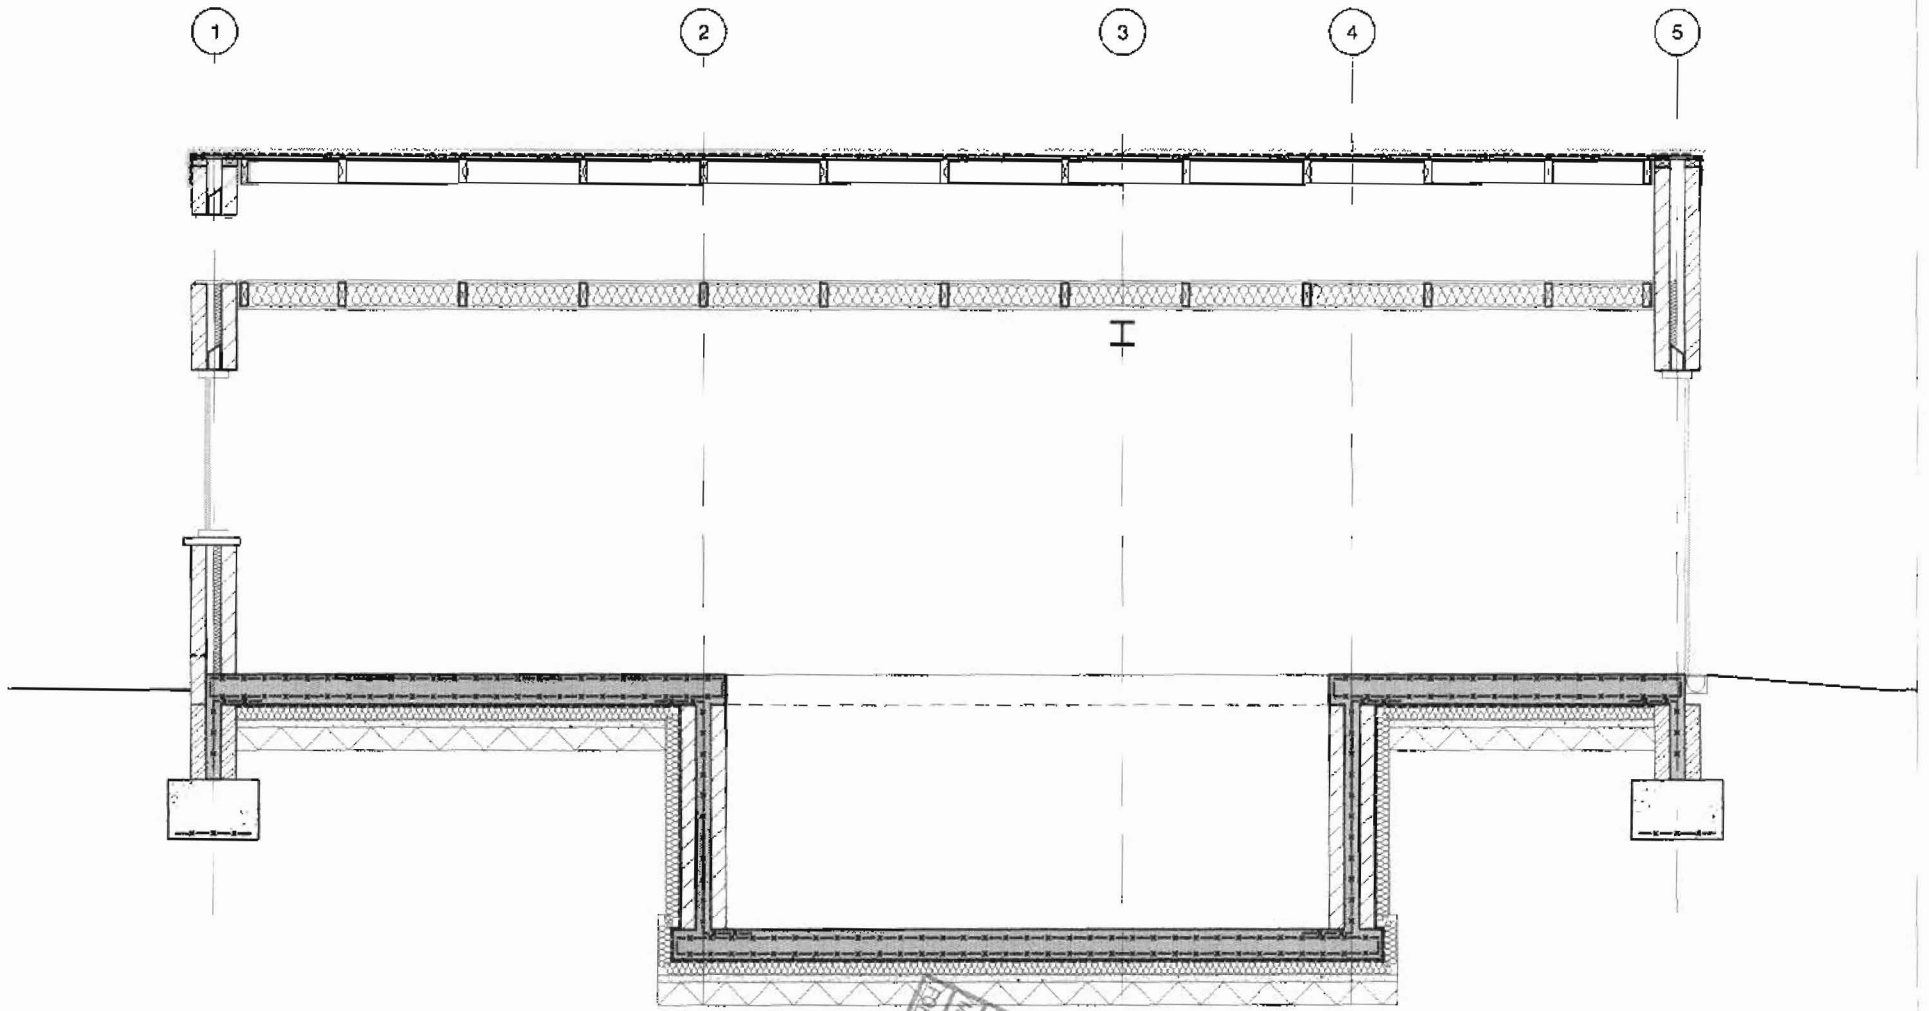


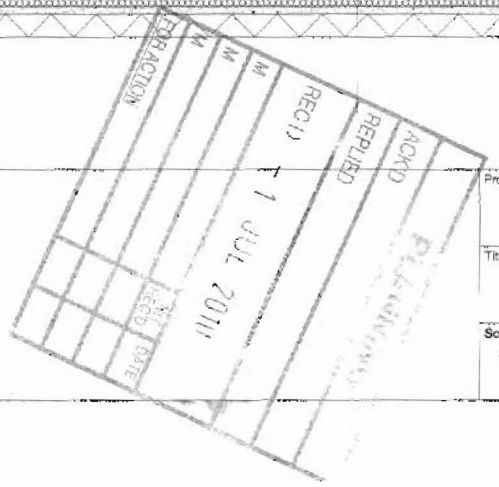

Notes.

1. Notes to be added.
2. .....
3. .....

Project: 14 Didsbury Park				Job No: 100-01
Title: Section A-A				Drawing No: 15
Scale: 1:50 @ A4	Date: 01.10	Drawn: TP	Checked: BP	Rev: -

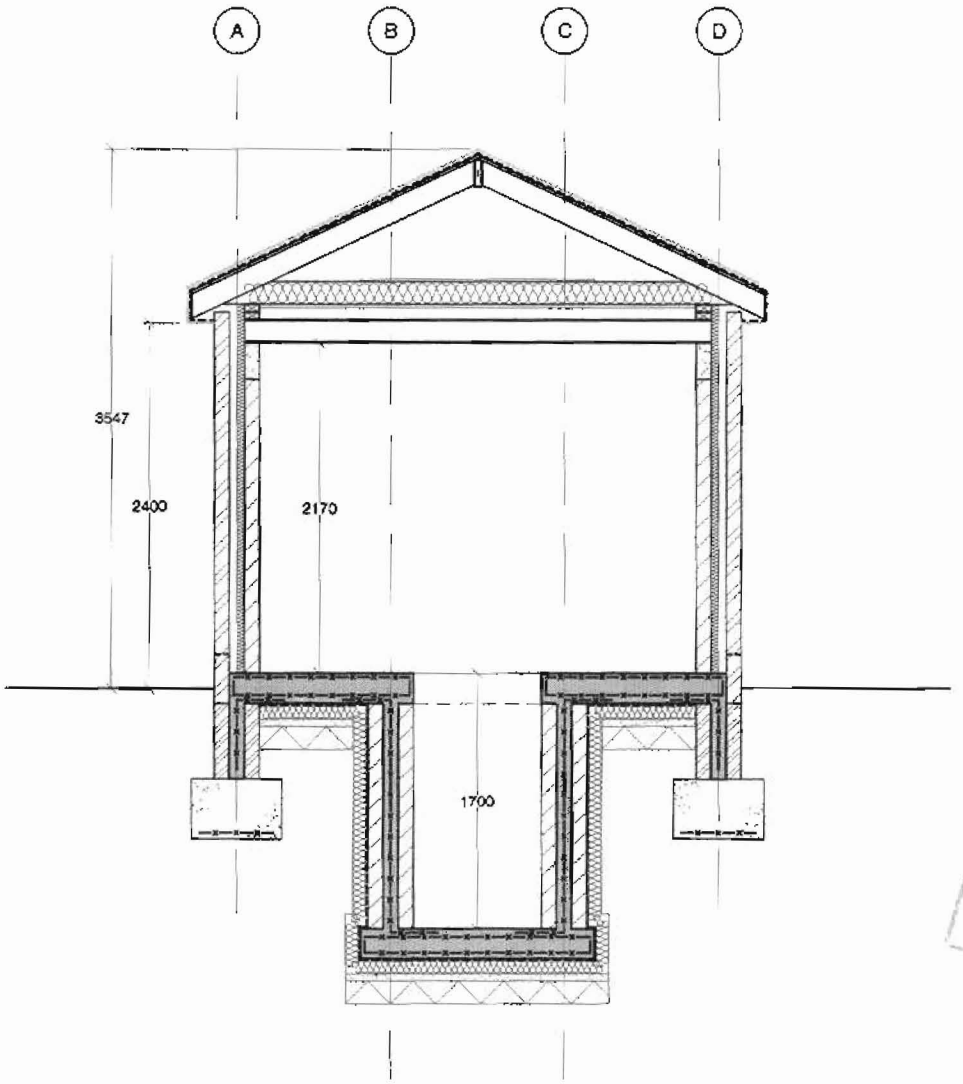



Notes

1. Notes to be added.
2. ... .
3. ... .

Project: 14 Didsbury Park				Job No: 100-01
Title: Section B-B				Drawing No: 16
Scale: 1:50 @ A4	Date: 01.10	Drawn: TP	Checked: BP	Rev: -