

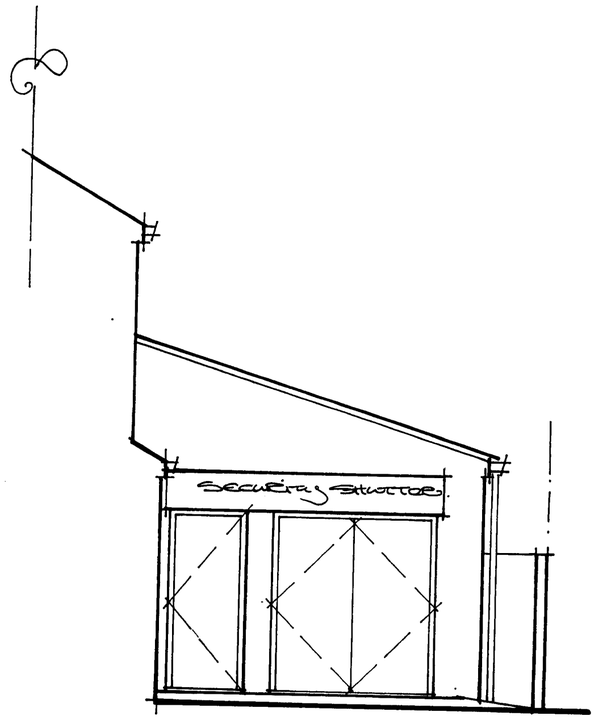



n.e.

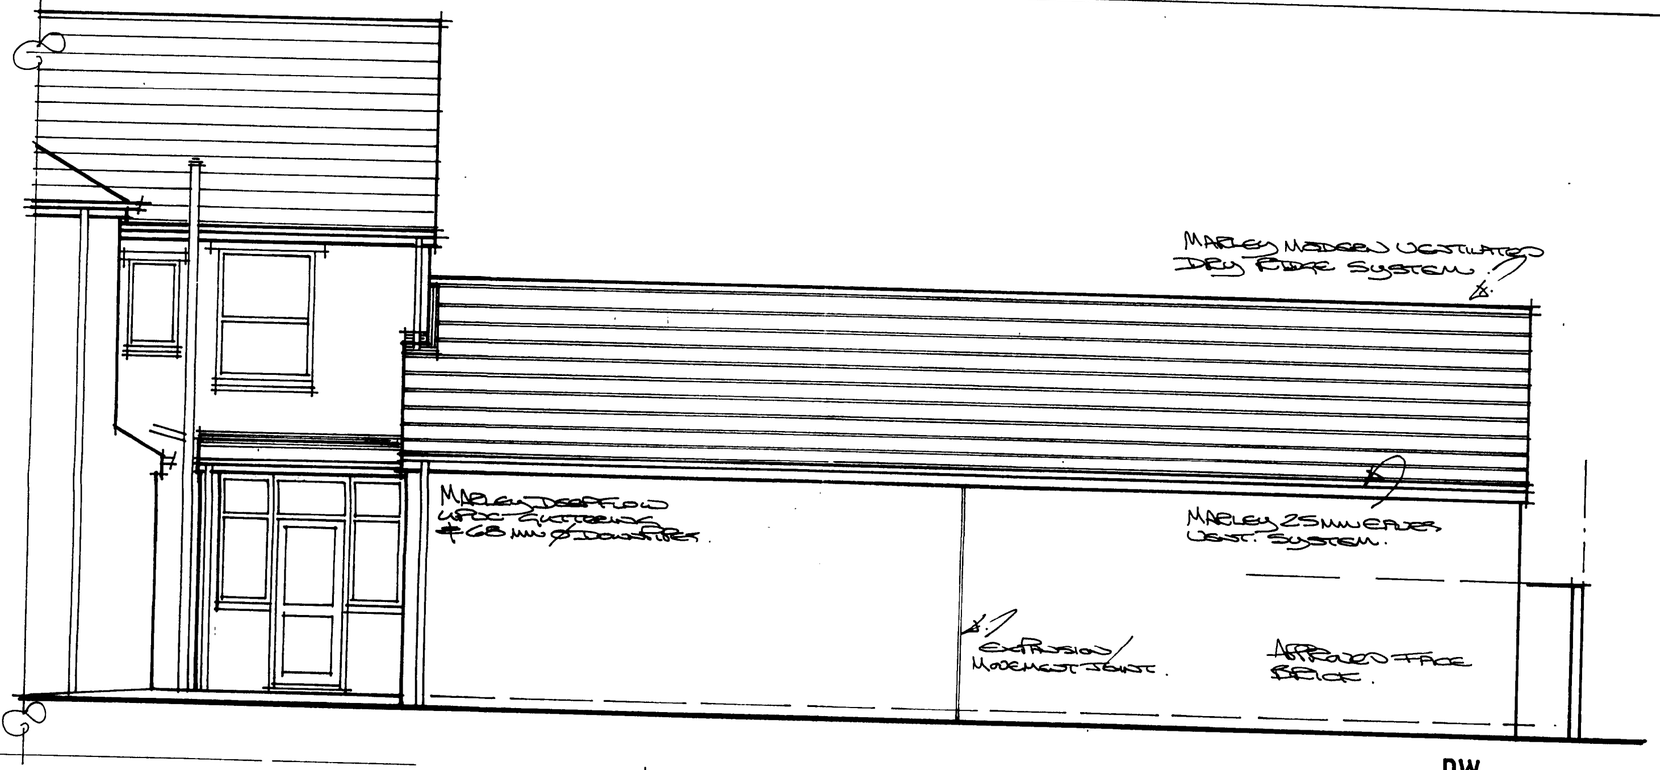

n.w.

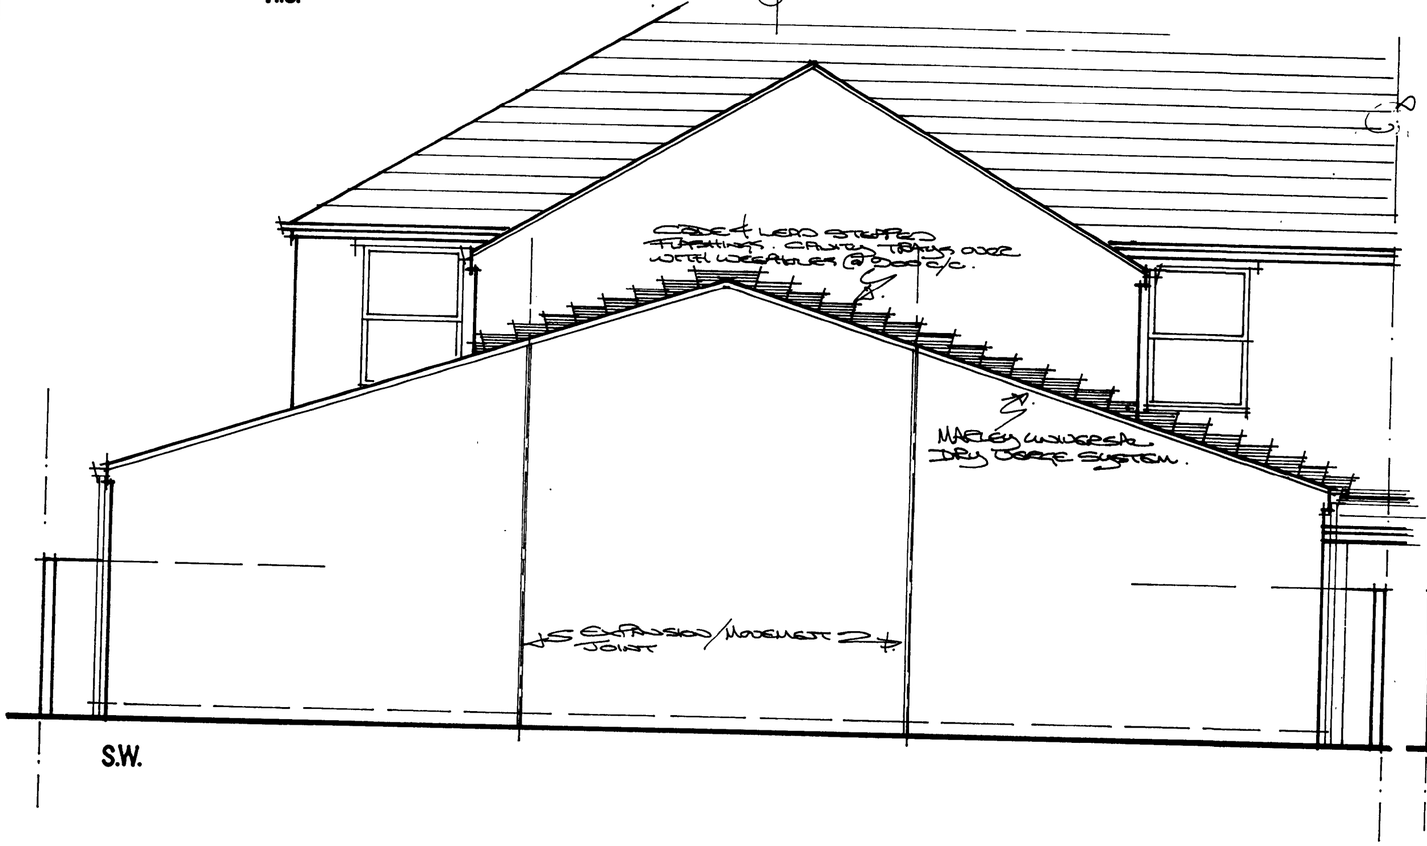

s.w.

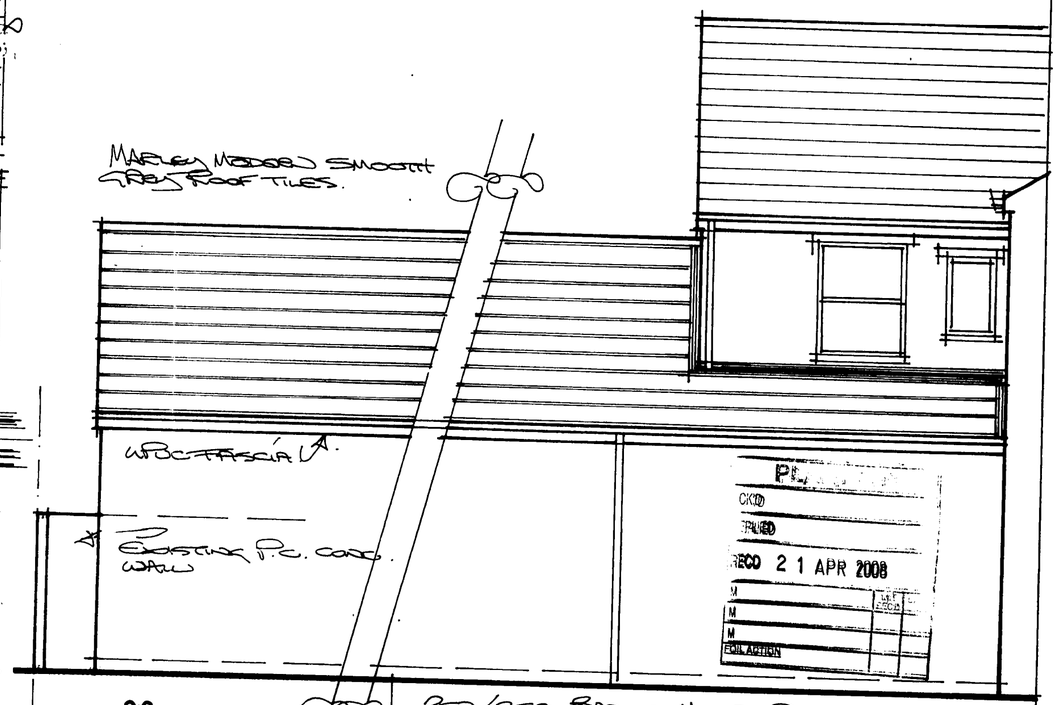

s.e.

PL
CKD
PLANNED
RECD 21 APR 2008
M
M
M
FOR ACTION

259/259 BROAD MOOR RD.,
CHAFFORD-CUM-THREDY, M/C.

PROPOSED ELEVATIONS.

1:50@A2.
MR.
APRIL '08.

GB/MR: 04 - 03.