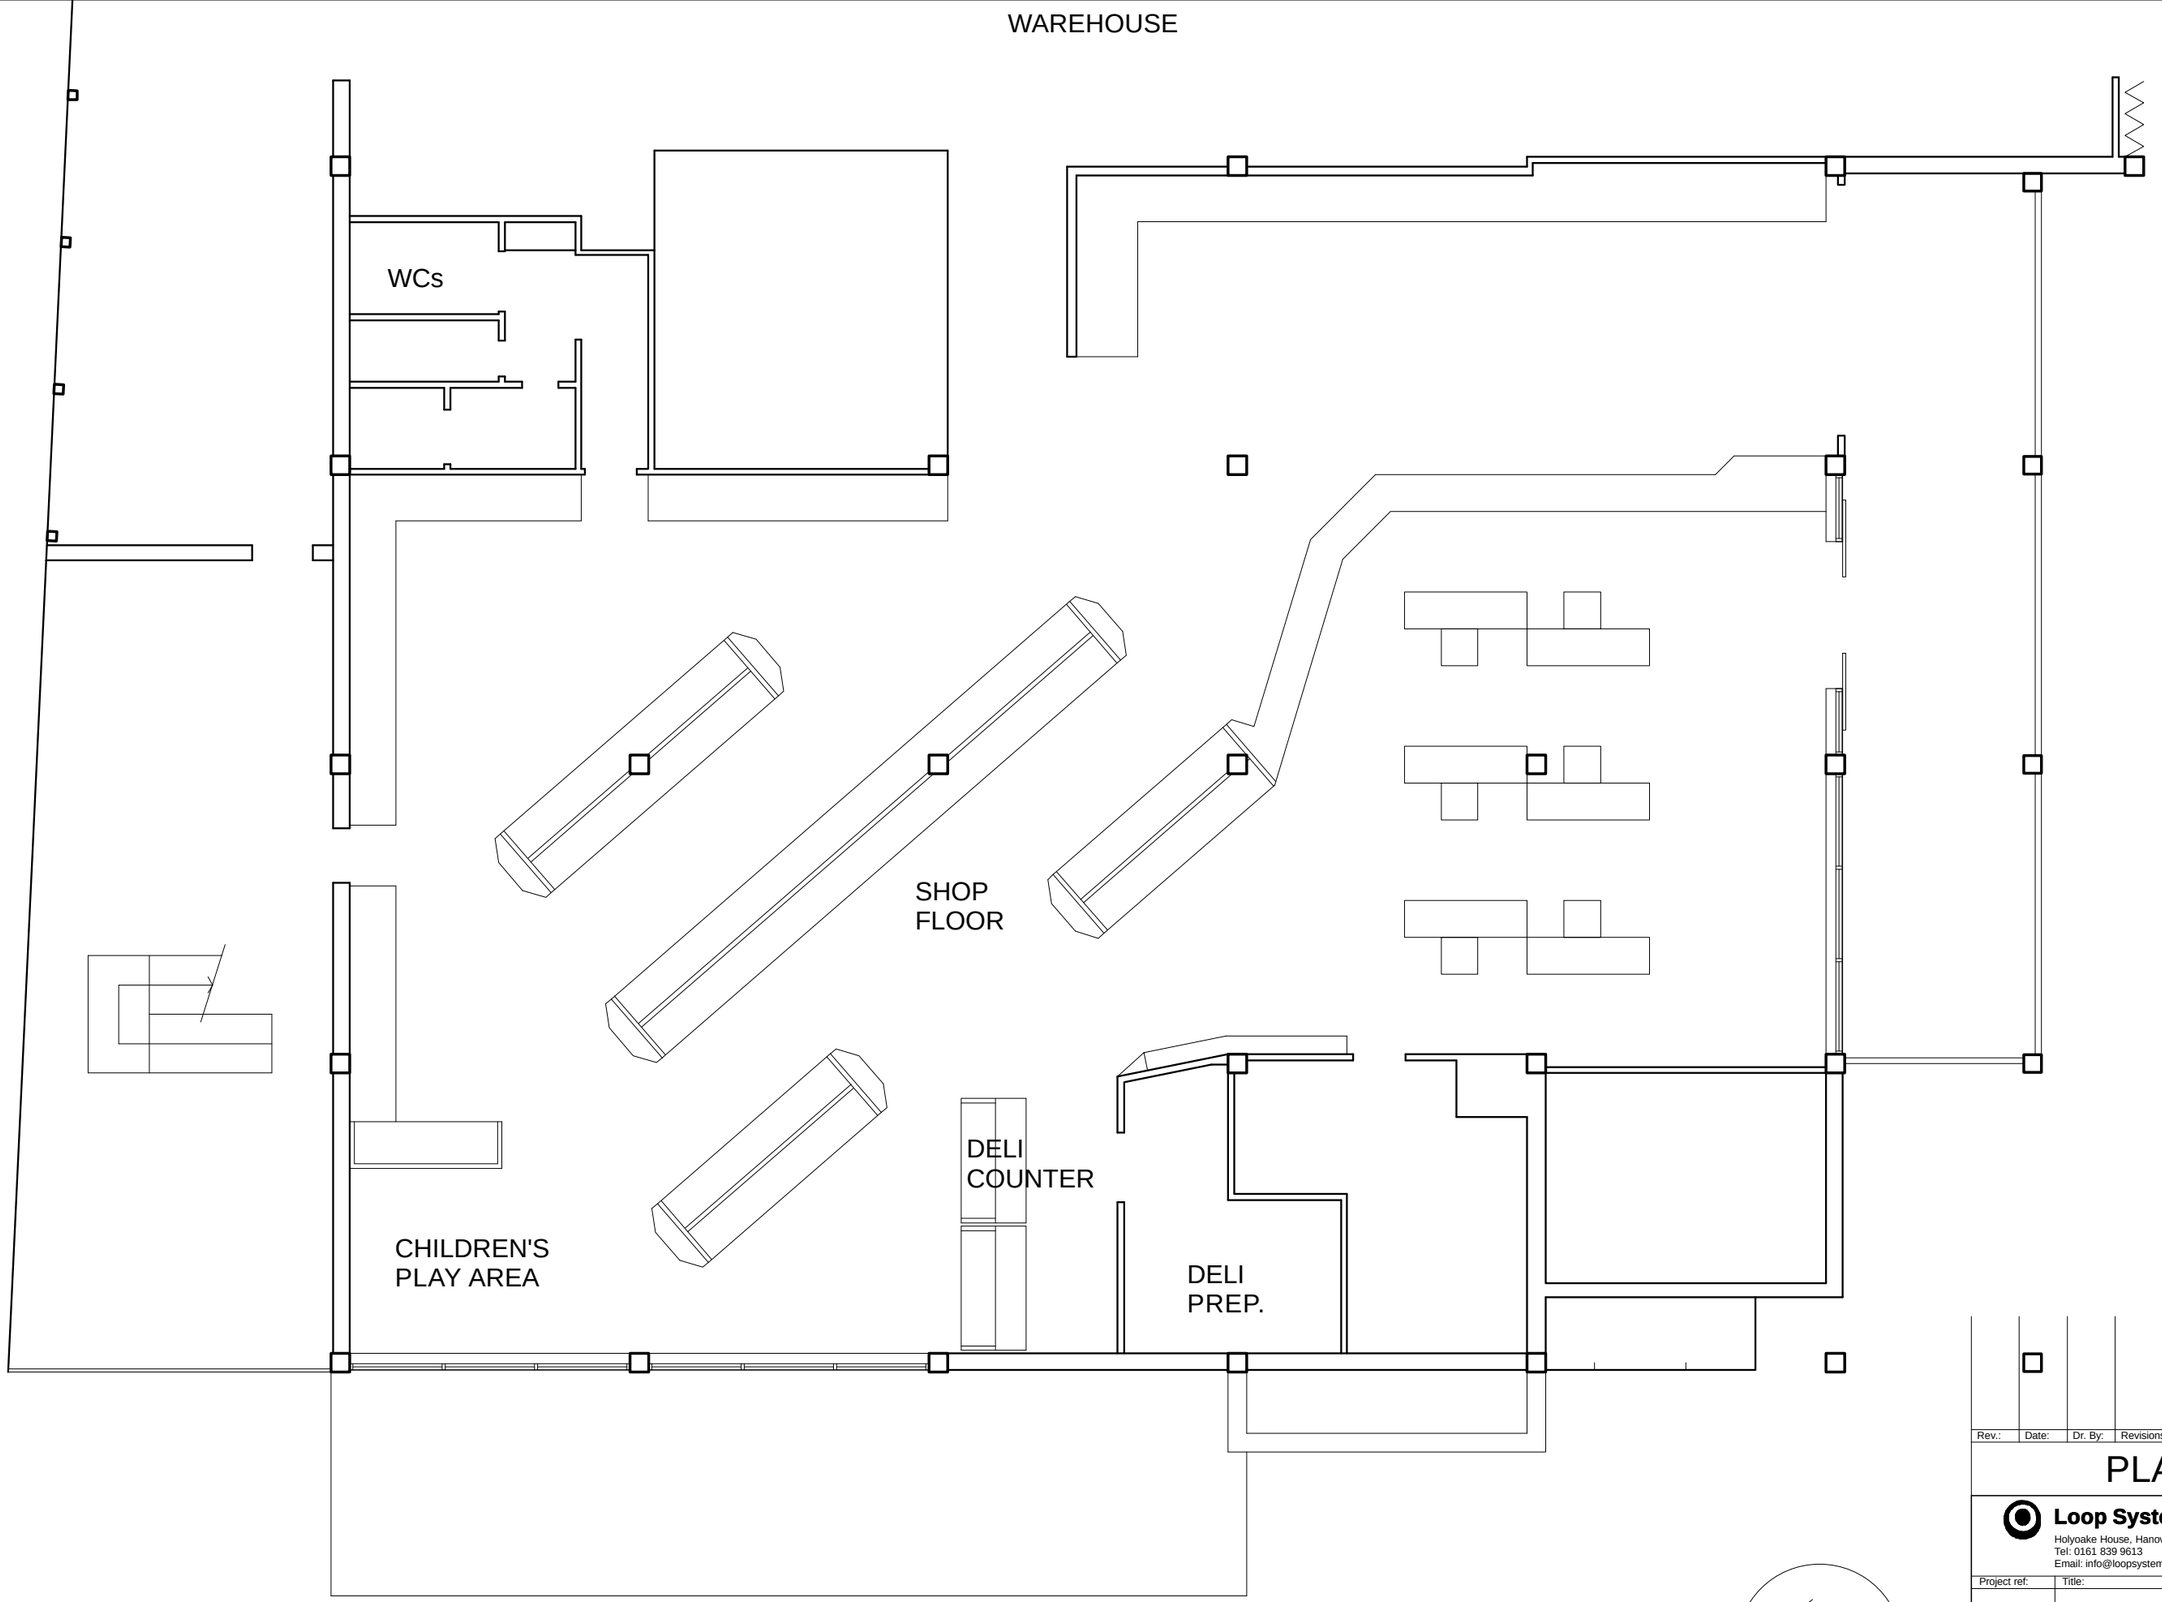


GROUND FLOOR - EXISTING

N

Rev.:	Date:	Dr. By:	Revisions:

PLANNING

Loop Systems Limited
Holyoake House, Hanover Street, Manchester, M60 0AS
Tel: 0161 839 9613
Email: info@loopsystems.co.uk Web: www.loopsystems.co.uk


Project ref:	Title:
09/011	UNICORN GROCERY ALTERATIONS

Drawing Title: GROUND FLOOR PLAN AS EXISTING

Scale:	Size:	Date:	Original by:	Drawing no.:	Rev.:
1:100	A3	26.04.11	ARW	201	-

Subject to all local authority & statutory approvals.
Do not scale from drawing. Work to figured dimensions.
Check all dimensions on site. In the event of any discrepancy refer query to architect.

(C) Copyright

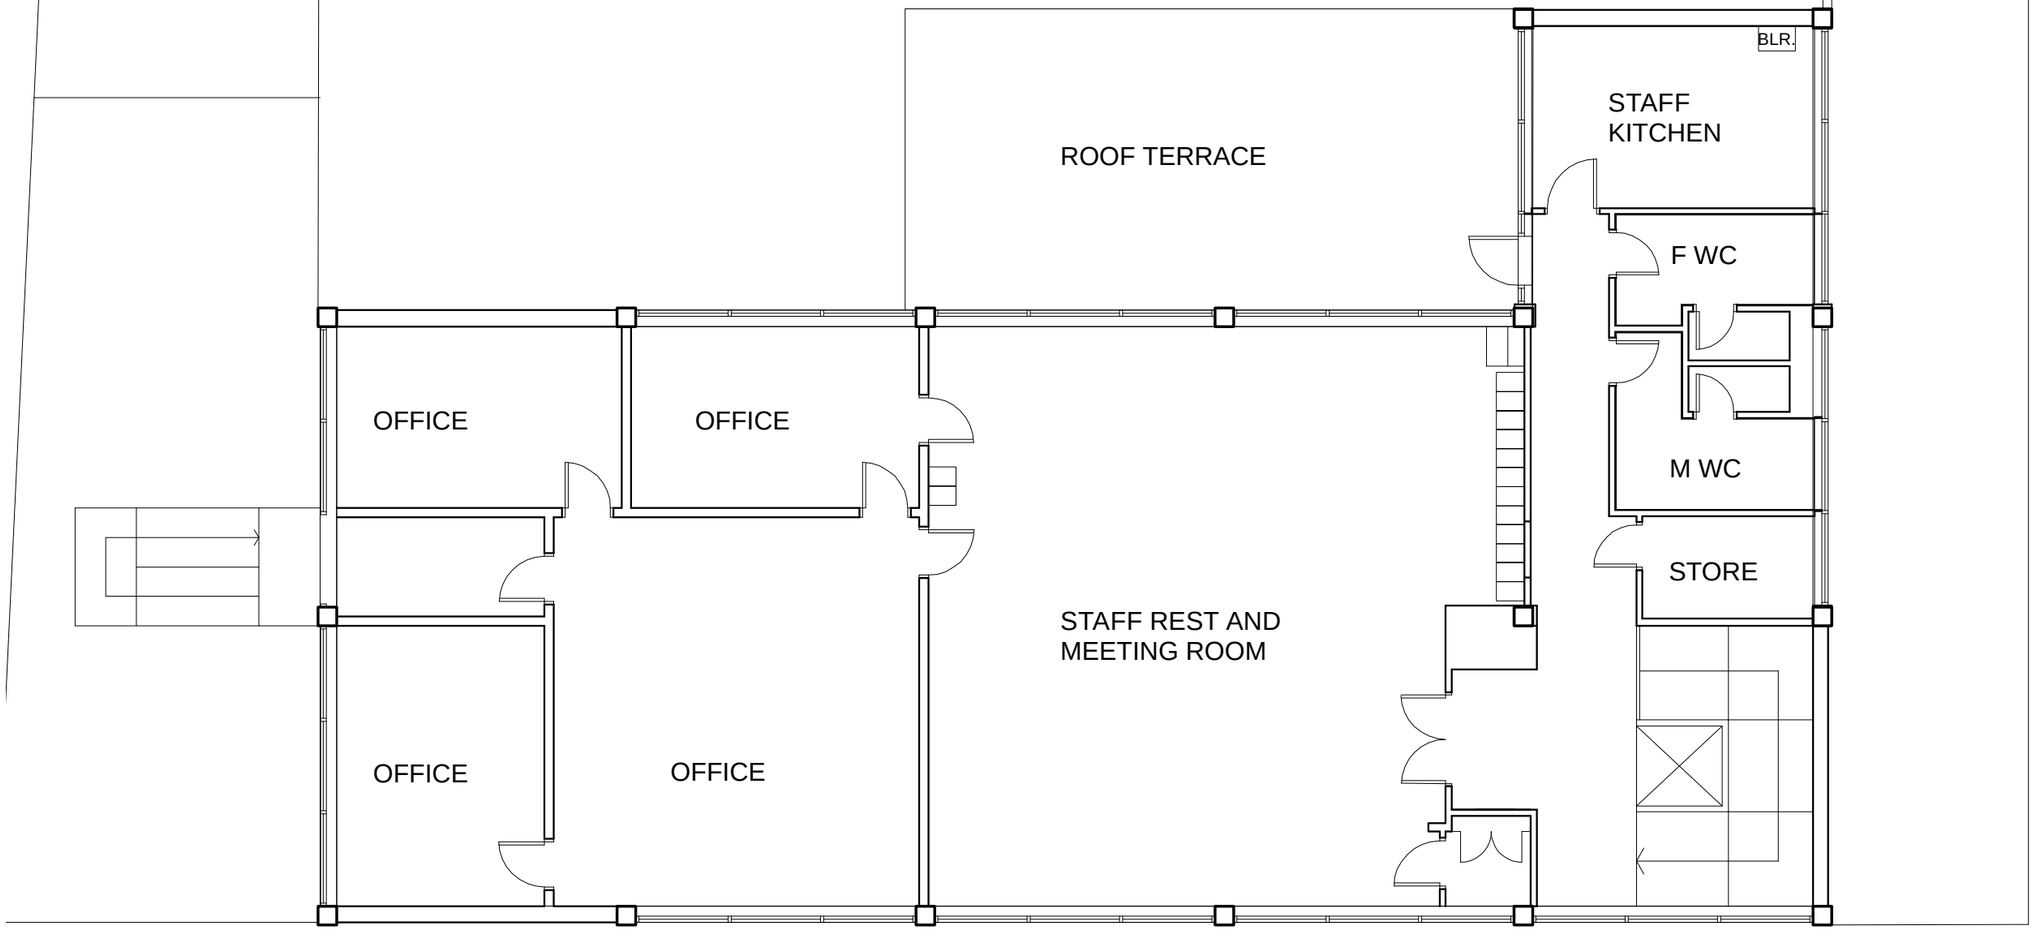

FIRST FLOOR - EXISTING

N

Rev.:	Date:	Dr. By:	Revisions:

PLANNING

Loop Systems Limited
Holyoake House, Hanover Street, Manchester, M60 0AS
Tel: 0161 839 9613
Email: info@loopsystems.co.uk Web: www.loopsystems.co.uk


Project ref:	Title:
09/011	UNICORN GROCERY ALTERATIONS

Drawing Title:
FIRST FLOOR PLAN AS EXISTING

Scale:	Size:	Date:	Original by:	Drawing no.:	Rev.:
1:100	A3	26.04.11	ARW	202	-

Subject to all local authority & statutory approvals.
Do not scale from drawing. Work to figured dimensions.
Check all dimensions on site. In the event of any discrepancy refer query to architect.

(C) Copyright

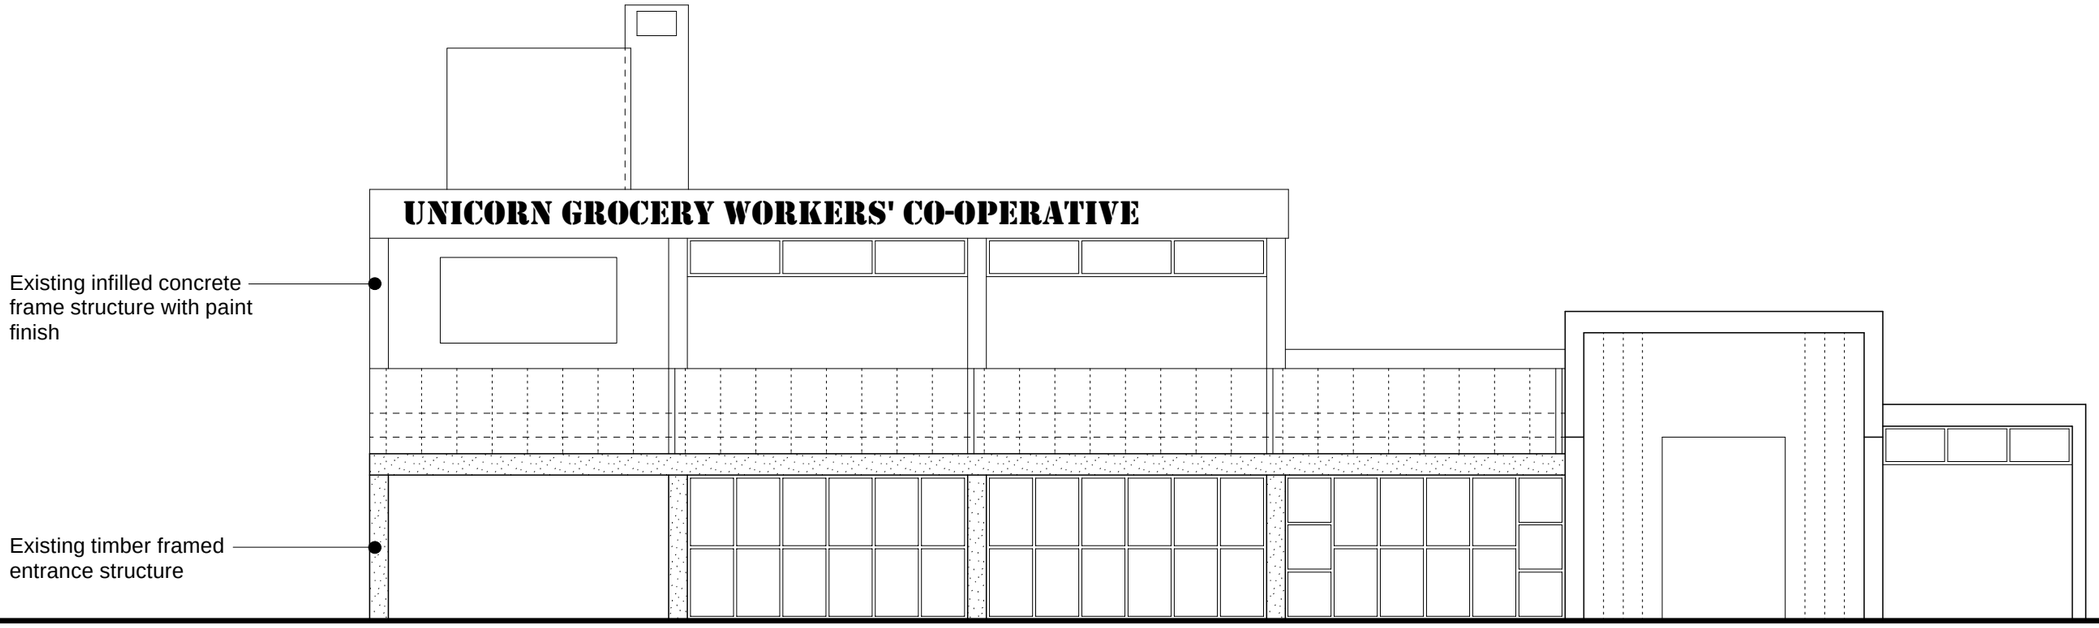

EXISTING SOUTH ELEVATION TO CAR PARK

Rev.:	Date:	Dr. By:	Revisions:

PLANNING

Loop Systems Limited
Holyoake House, Hanover Street, Manchester, M60 0AS
Tel: 0161 839 9613
Email: info@loopsystems.co.uk Web: www.loopsystems.co.uk


Project ref:	Title:
09/011	UNICORN GROCERY ALTERATIONS

Drawing Title: EXISTING SOUTH ELEVATION

Scale:	Size:	Date:	Original by:	Drawing no.:	Rev.:
1:100	A3	26.04.11	ARW	203	-

Subject to all local authority & statutory approvals.
Do not scale from drawing. Work to figured dimensions.
Check all dimensions on site. In the event of any discrepancy refer query to architect.

(C) Copyright

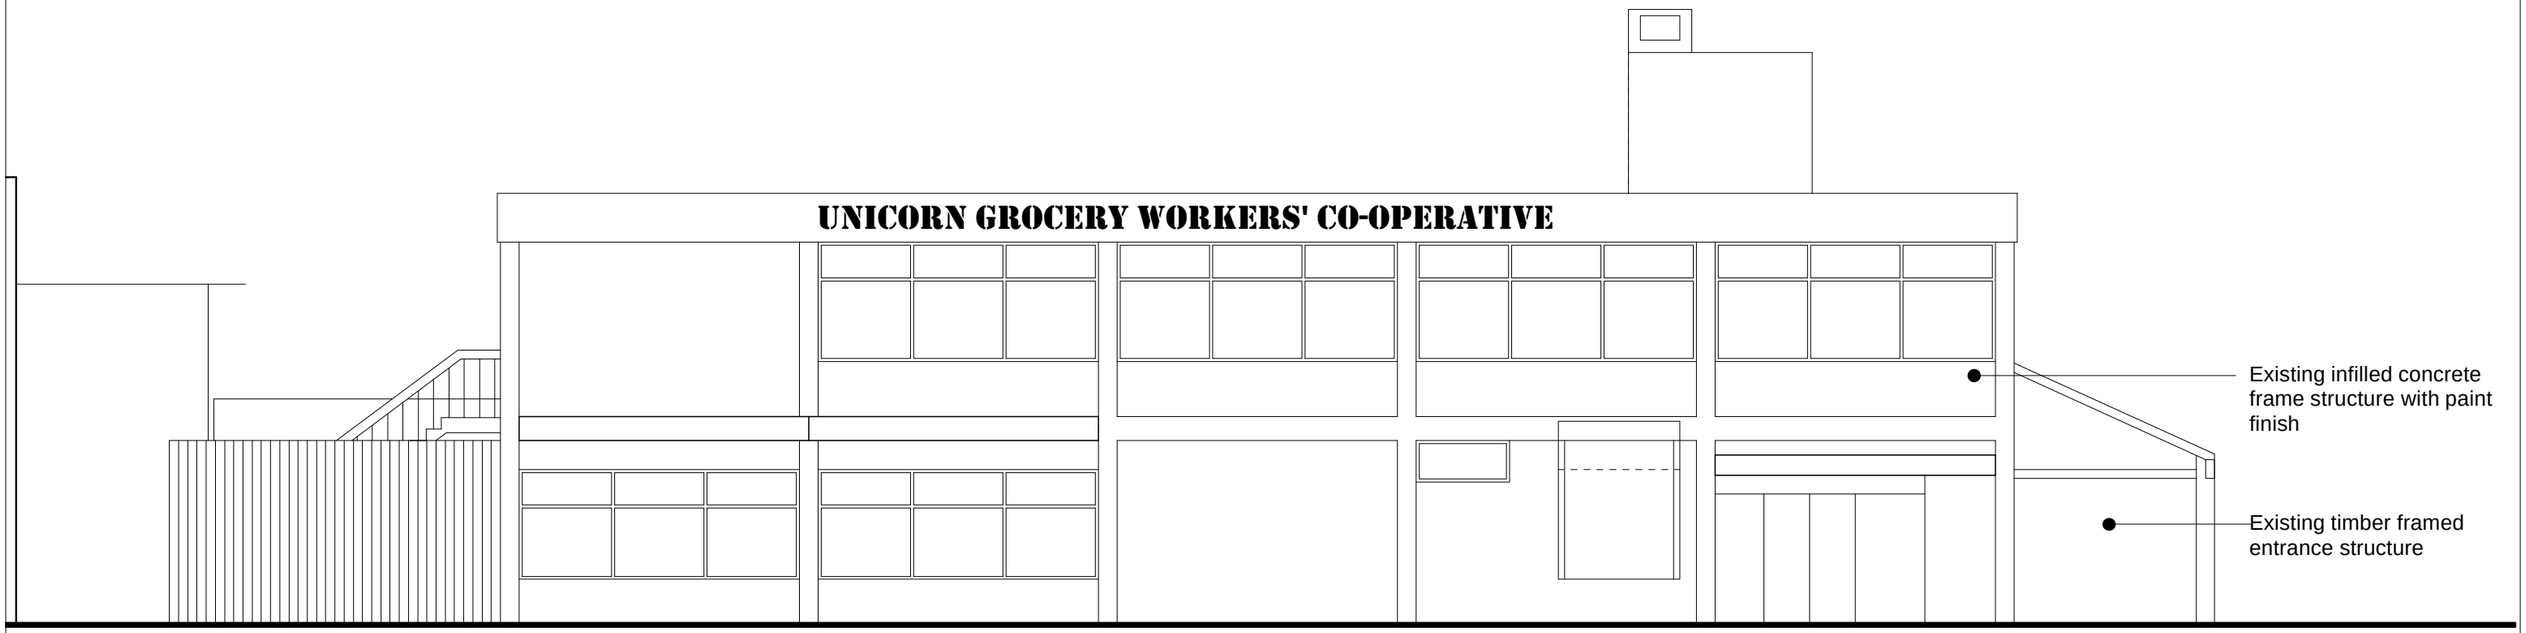

EXISTING WEST ELEVATION TO MANCHESTER ROAD

Rev.:	Date:	Dr. By:	Revisions:

PLANNING

Loop Systems Limited
Holyoake House, Hanover Street, Manchester, M60 0AS
Tel: 0161 839 9613
Email: info@loopsystems.co.uk Web: www.loopsystems.co.uk

Project ref:	Title:
09/011	UNICORN GROCERY ALTERATIONS

Drawing Title: EXISTING WEST ELEVATION

Scale:	Size:	Date:	Original by:	Drawing no.:	Rev.:
1:100	A3	26.04.11	ARW	204	-

Subject to all local authority & statutory approvals.
Do not scale from drawing. Work to figured dimensions.
Check all dimensions on site. In the event of any discrepancy refer query to architect.

(C) Copyright