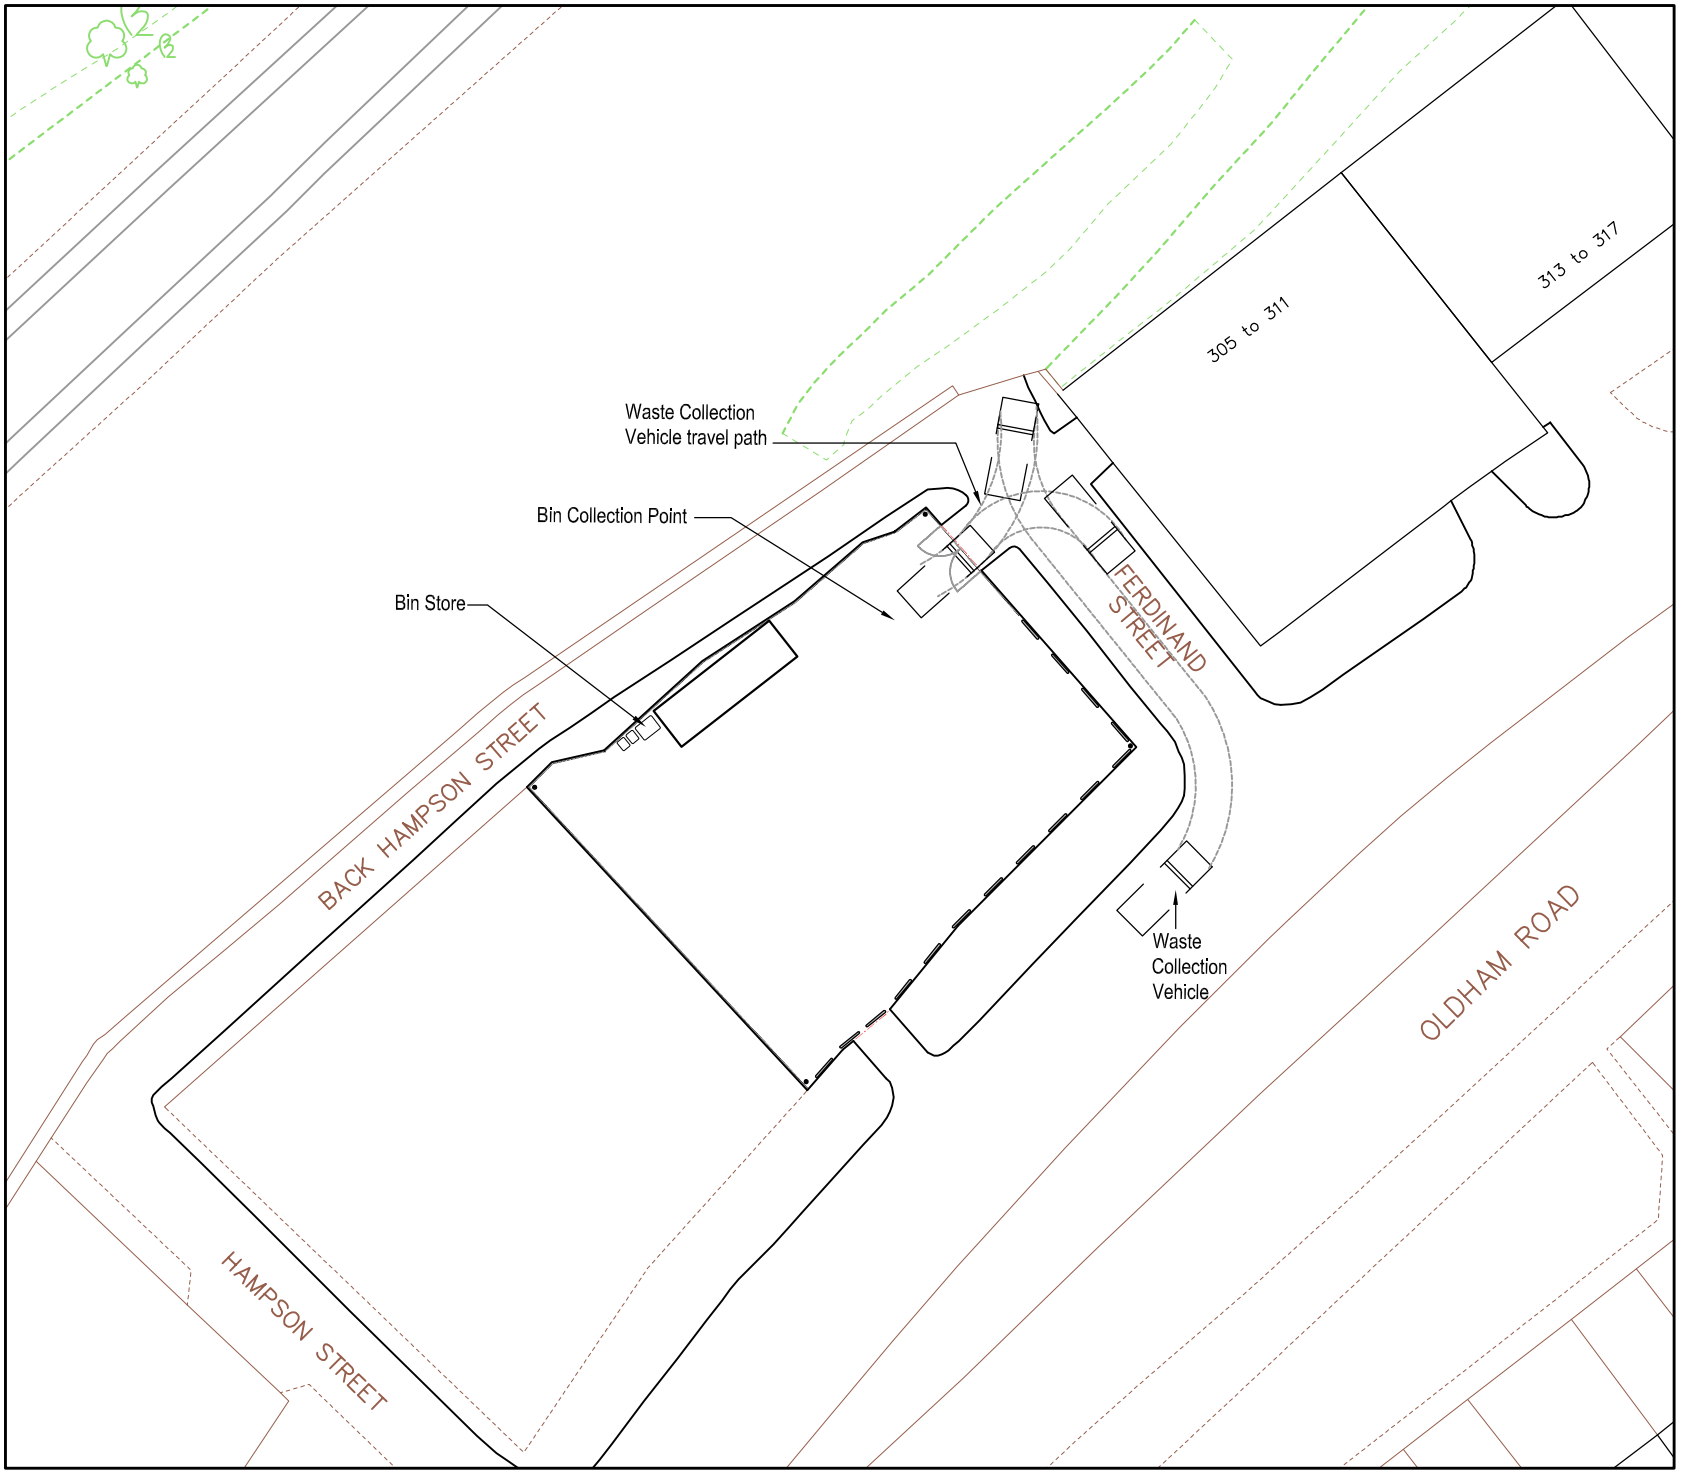

DK ARCHITECTS
t 0161 3593010
m 07814 024033
f 0161 3593183
e nadlr@dkarchitects.net
w dkarchitects.net
a Sovereign House
Stockport Road
Cheadle, SK8 2EA

PROJECT:
PROPOSED CAR SALES LOT

ADDRESS:
301 OLDHAM ROAD,
MANCHESTER, M40 7PS

DRG:
WASTE MANAGEMENT PLAN

DRG STATUS:
PLANNING SUBMISSION

DATE:	May 2012	DRAWN:	ANK
SCALE:	1:500	CHECKED:	ANK
SIZE:	A4	DRG NO:	NK.213.02

COPYRIGHT © 2007 DK ARCHITECTS (MCR) LIMITED. ALL RIGHTS RESERVED.