


BRADLEY BUILDING DESIGN LTD.
34, OAK DRIVE,
BRAMHALL,
STOCKPORT,
CHESHIRE.
SK7 2AD.
0161 439 0087
Mob 07989 326039
bradleybuildingdesign@btopenworld.com

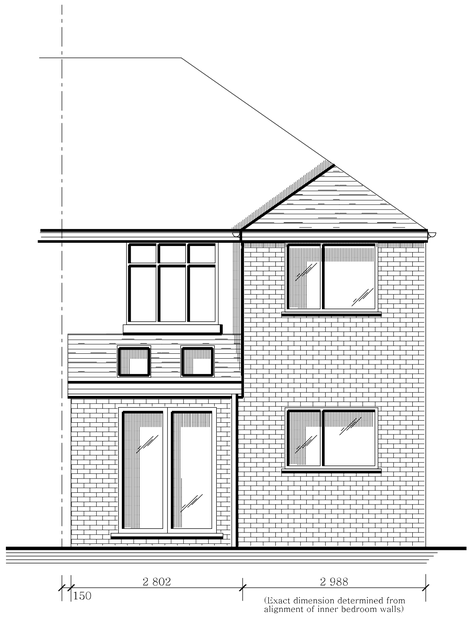


PROPOSED REAR ELEVATION

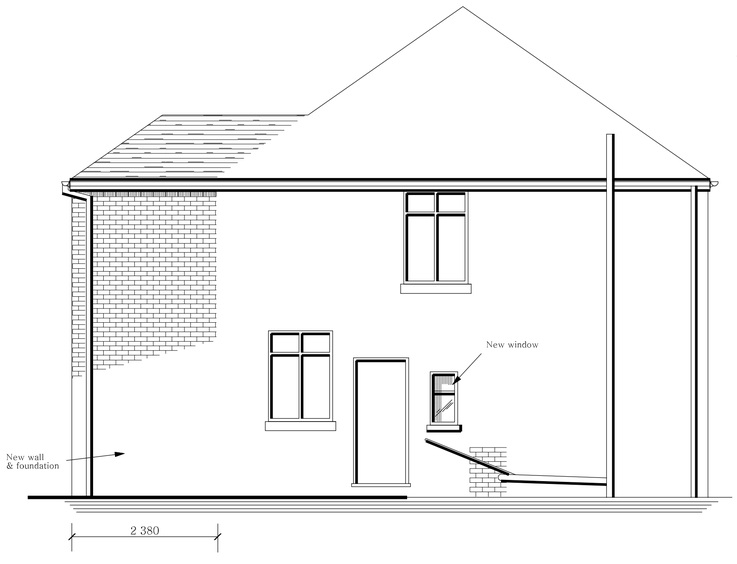


PROPOSED SOUTH FACING SIDE ELEVATION

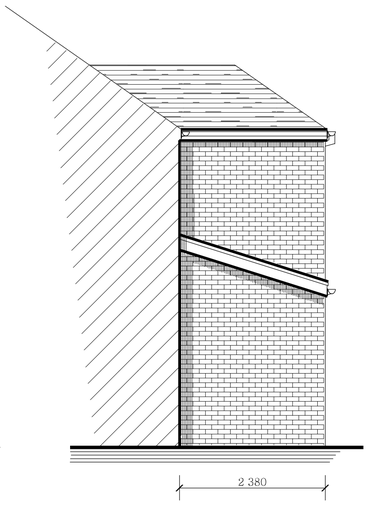


PROPOSED NORTH FACING SIDE ELEVATION

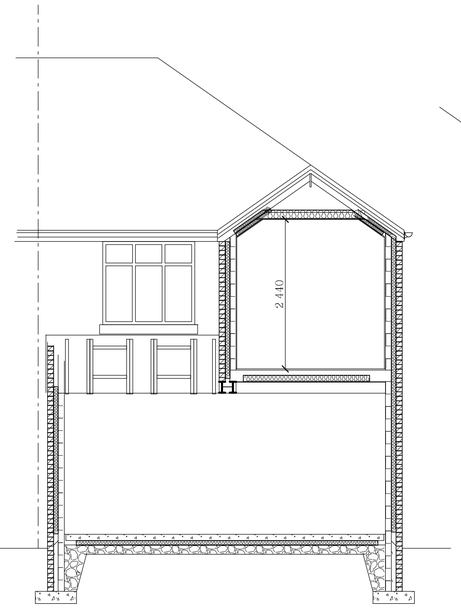


SECTION A - A

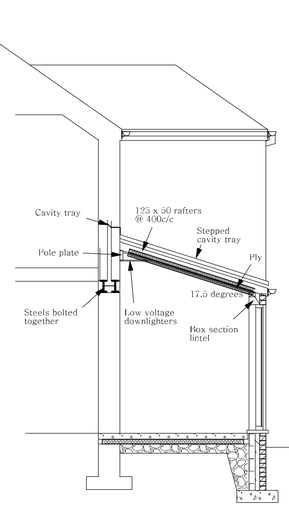


SECTION B - B

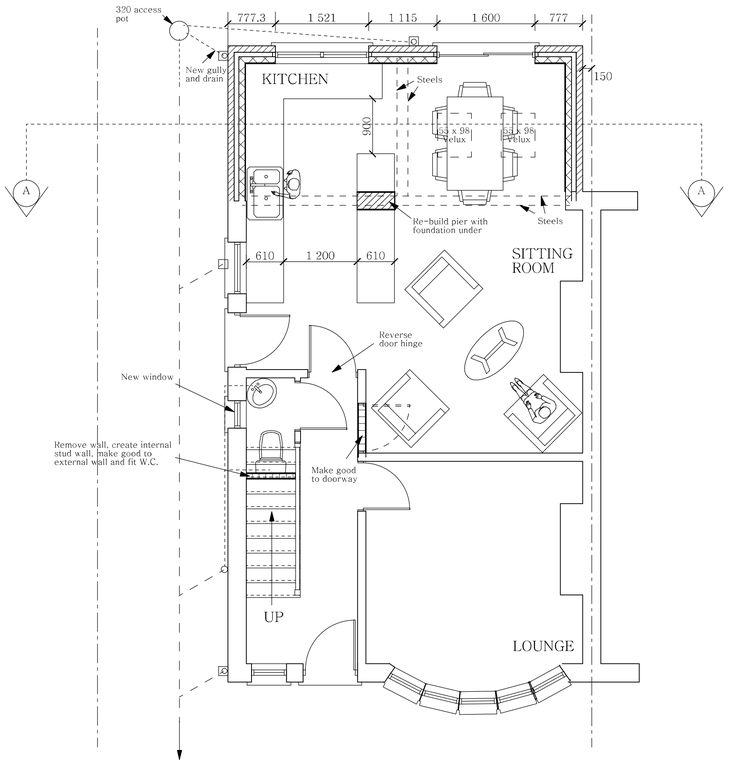


PROPOSED GROUND FLOOR PLAN

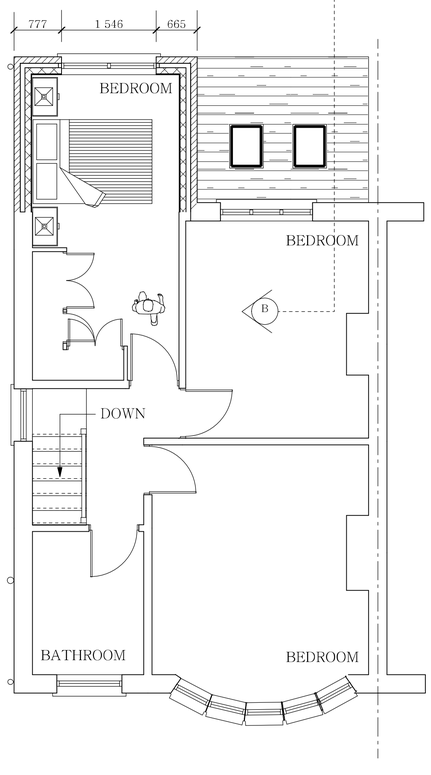

PROPOSED FIRST FLOOR PLAN

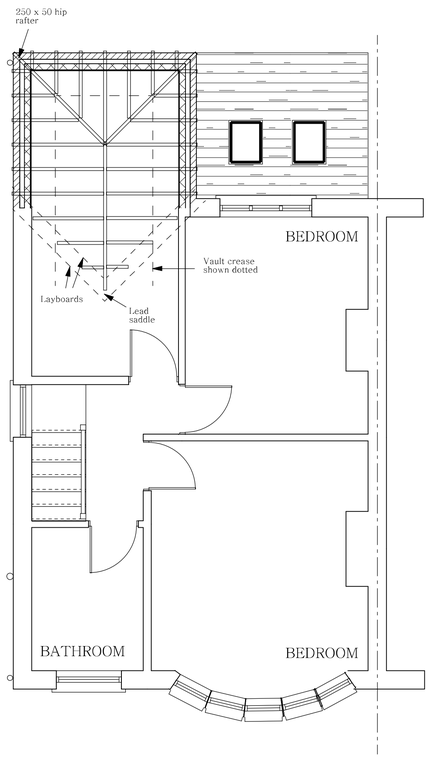

ROOF PLAN

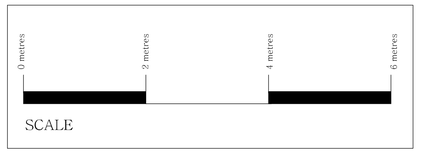

PROPOSED DWELLING
TWO STOREY REAR EXTENSION
for
Mr. J. BOLCHOVER.
at
4, LEIGHBROOK ROAD,
FALLOWFIELD.

Scale 1:50
Date AUGUST 2008
Drawing Number 4721/2