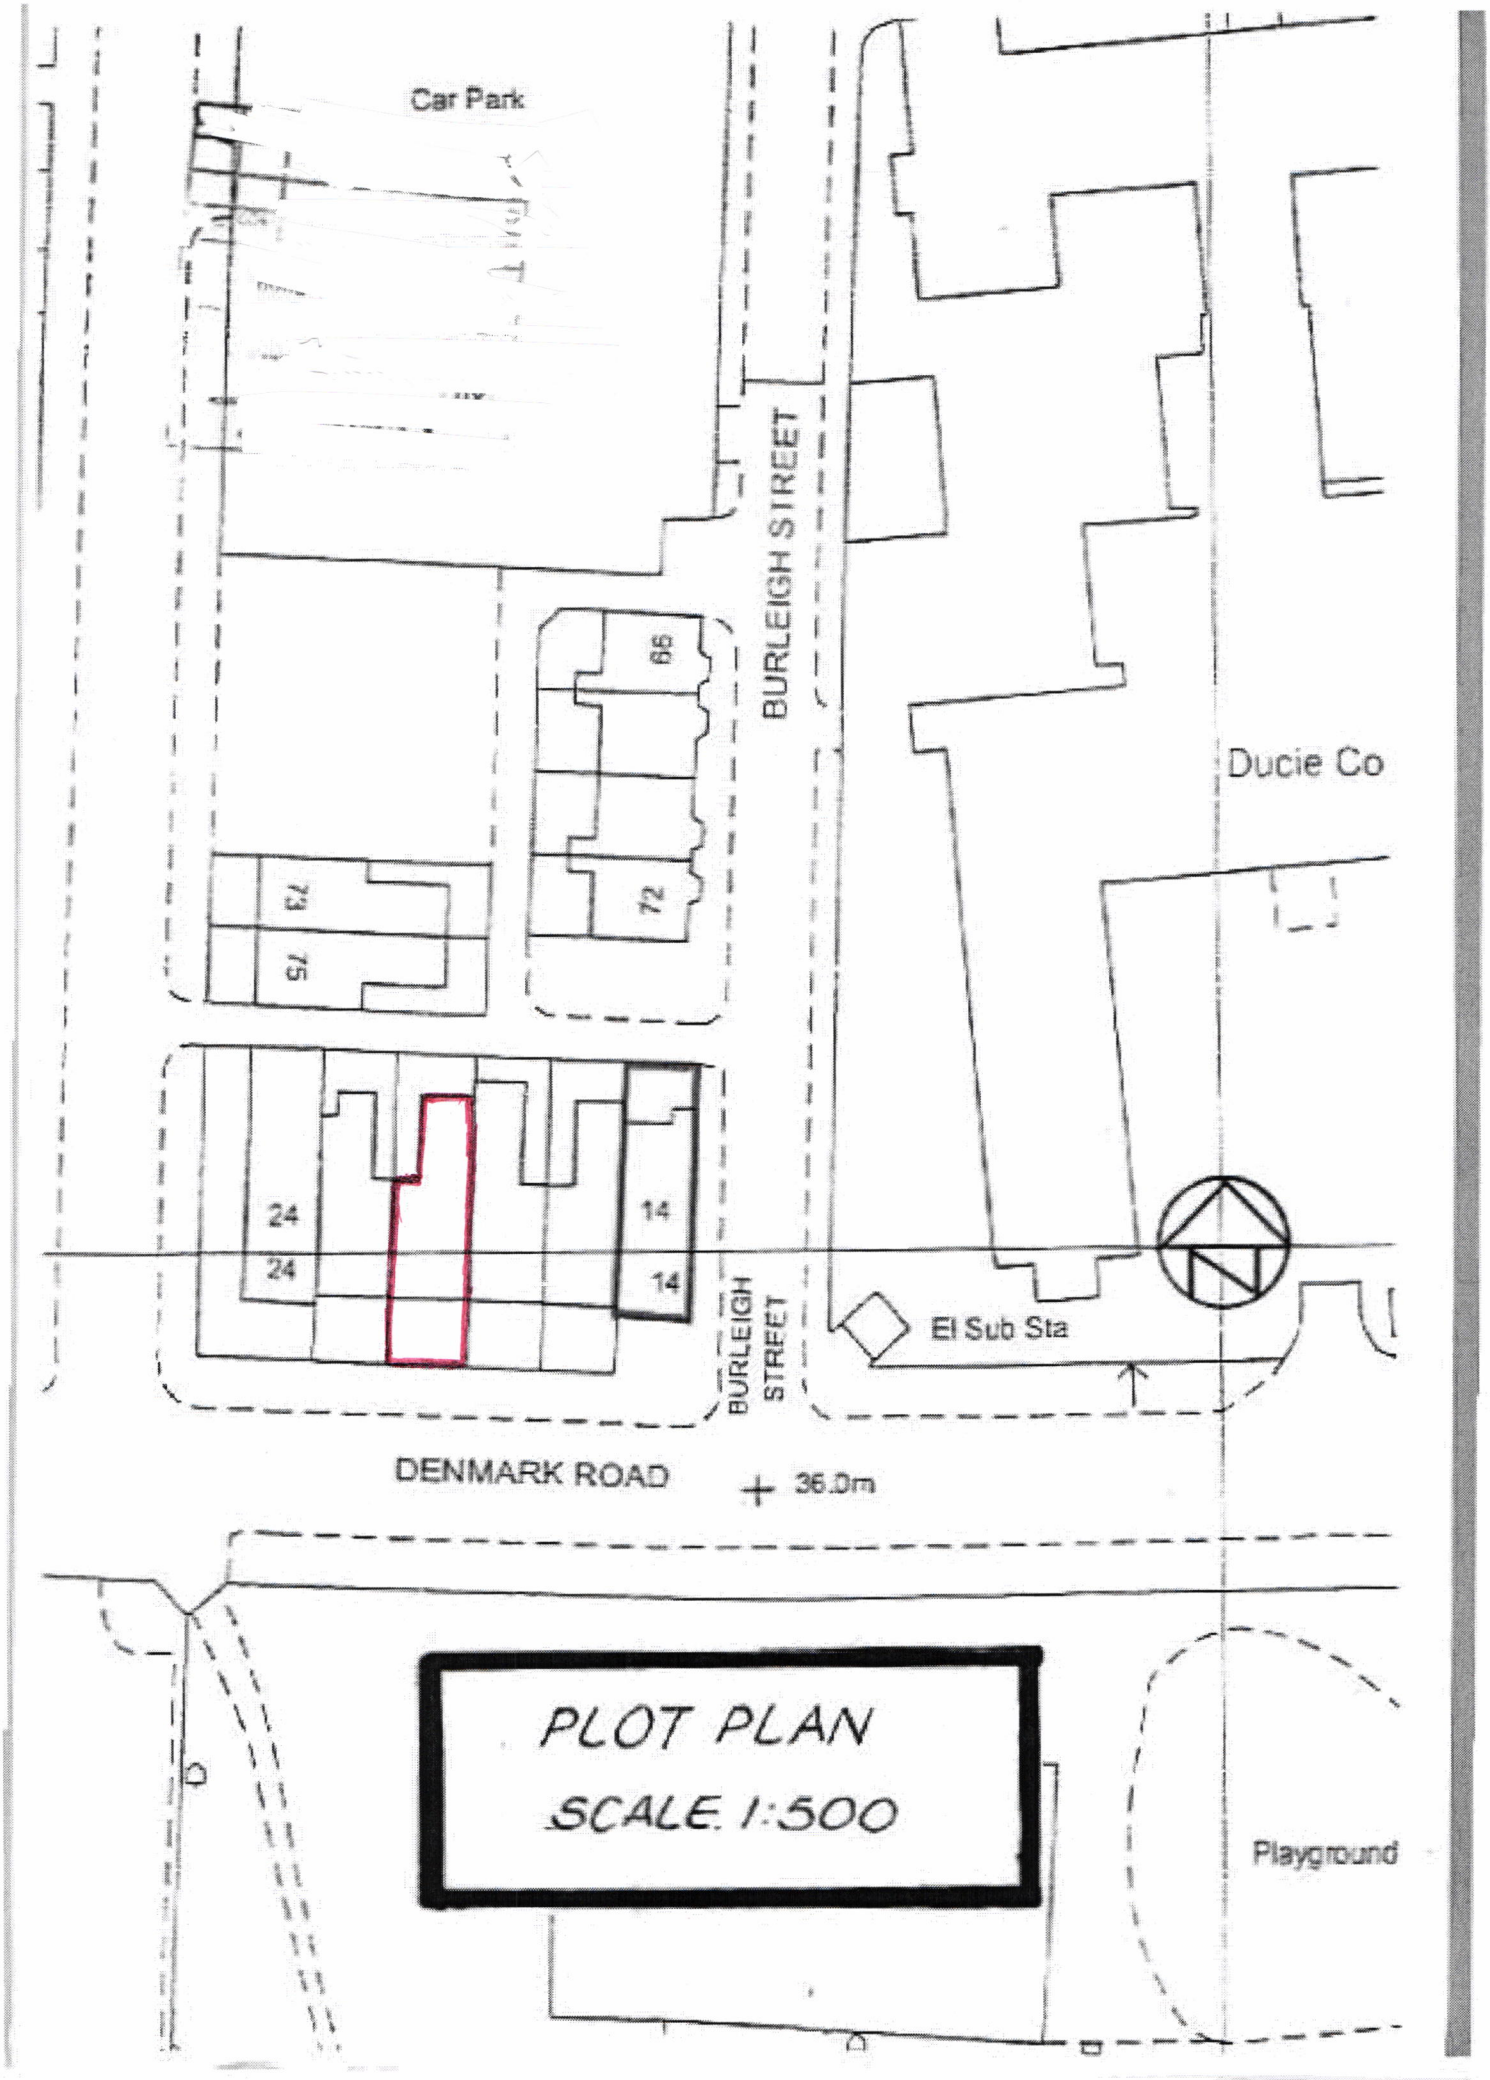

Car Park
BURLEIGH STREET
66
72
73
75
24
24
14
14
Ducie Co
El Sub Sta
BURLEIGH STREET
DENMARK ROAD
36.0m
PLOT PLAN
SCALE 1:500
Playground