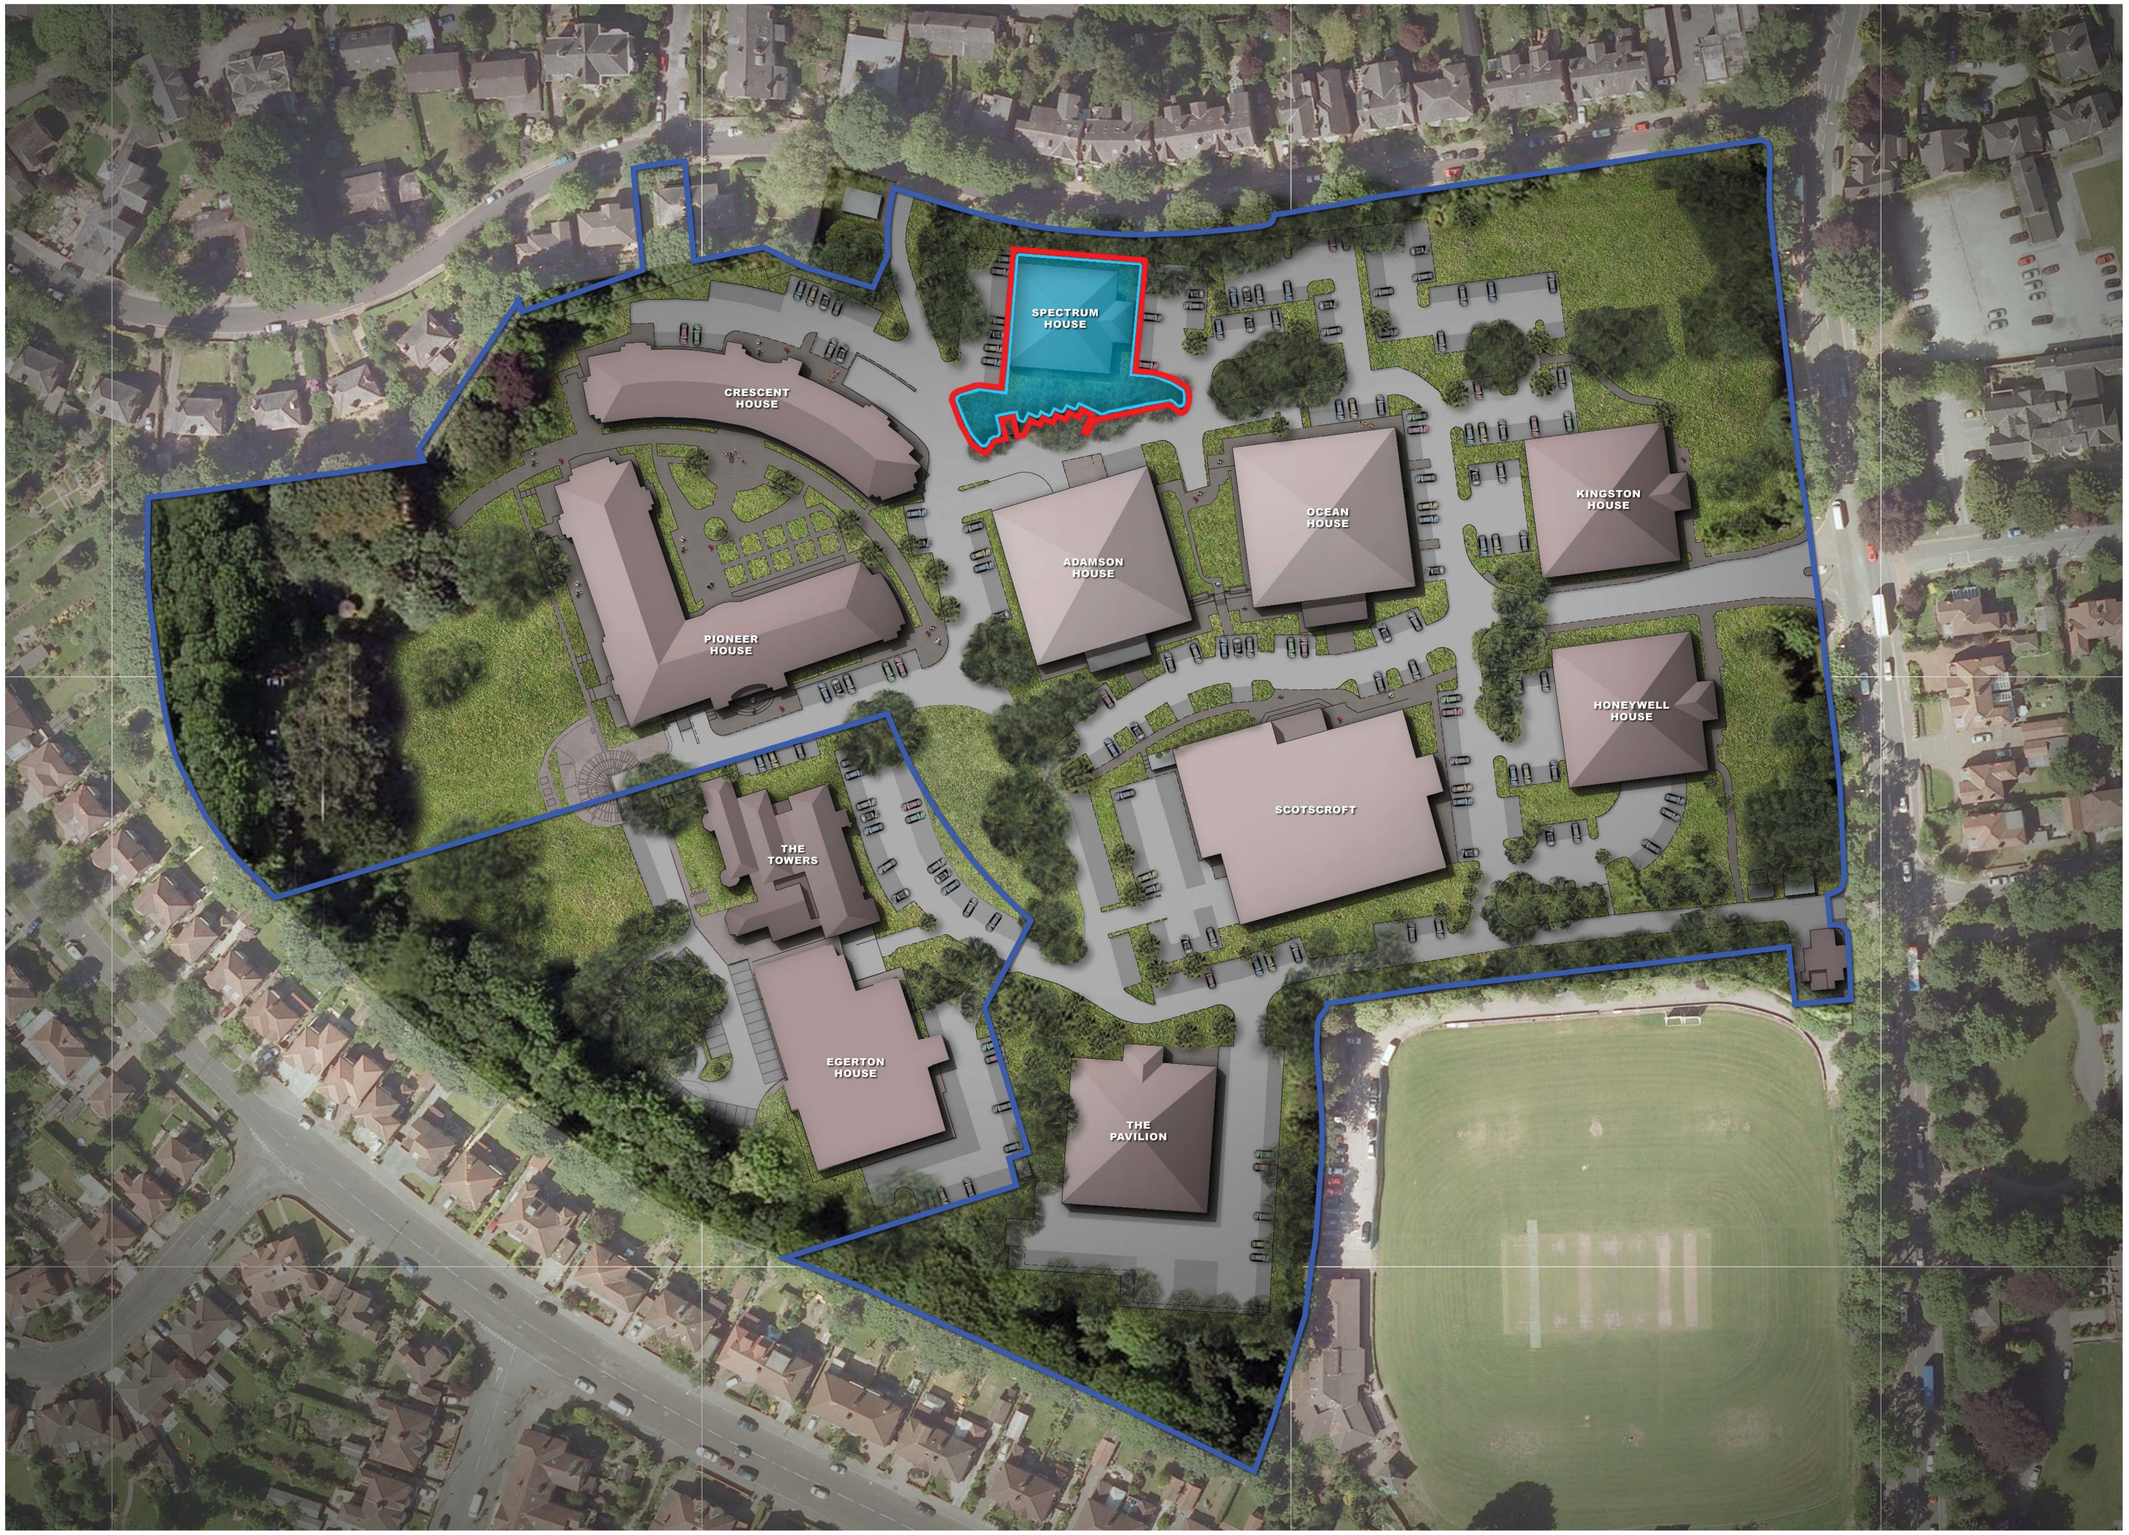


LEACH RHODES WALKER
Riverside Manchester M3 5AA t 0161 833 0211 f 0161 832 7757 e info@lrw.co.uk www.lrw.co.uk

SPECTRUM HOUSE: LOCATION PLAN

Scale: **1:NTS@A1** Auth By: **JM** Drawn By: **CTW** Date: **16.08.13** Dwg No: **7288/L(00)66**