© Copyright: All rights reserved. This drawing must not be reproduced without permission. Do not scale from this drawing. All dimension are in millimetres unless otherwise stated.
Any discrepancies should be reported to the Architect.

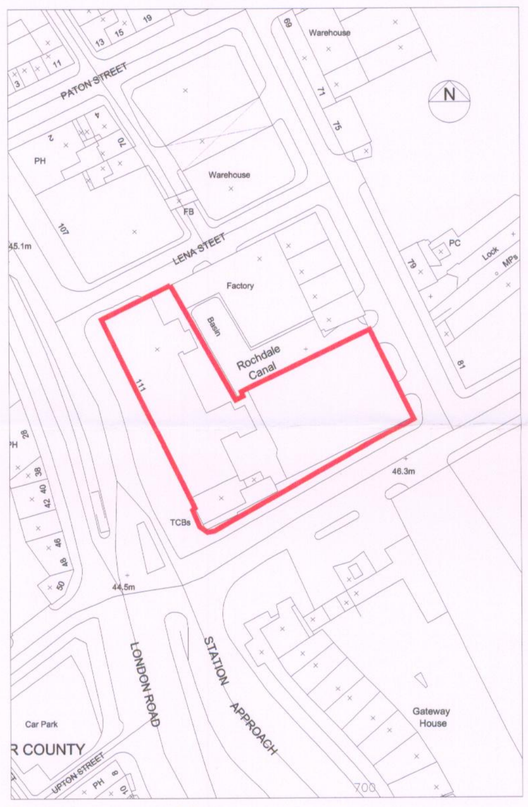

Site Location Map scale 1:1000

Existing South West Elevation

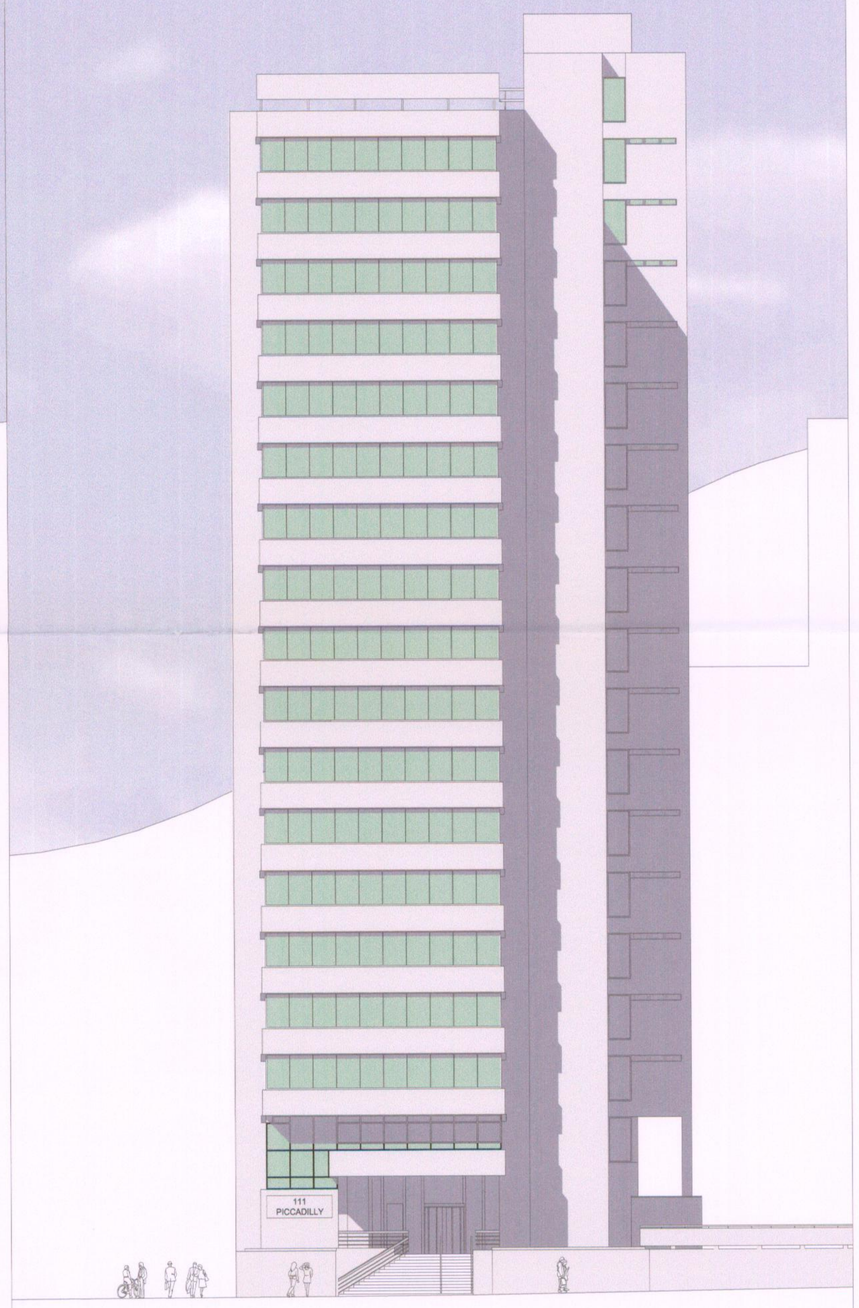

Existing South East Elevation

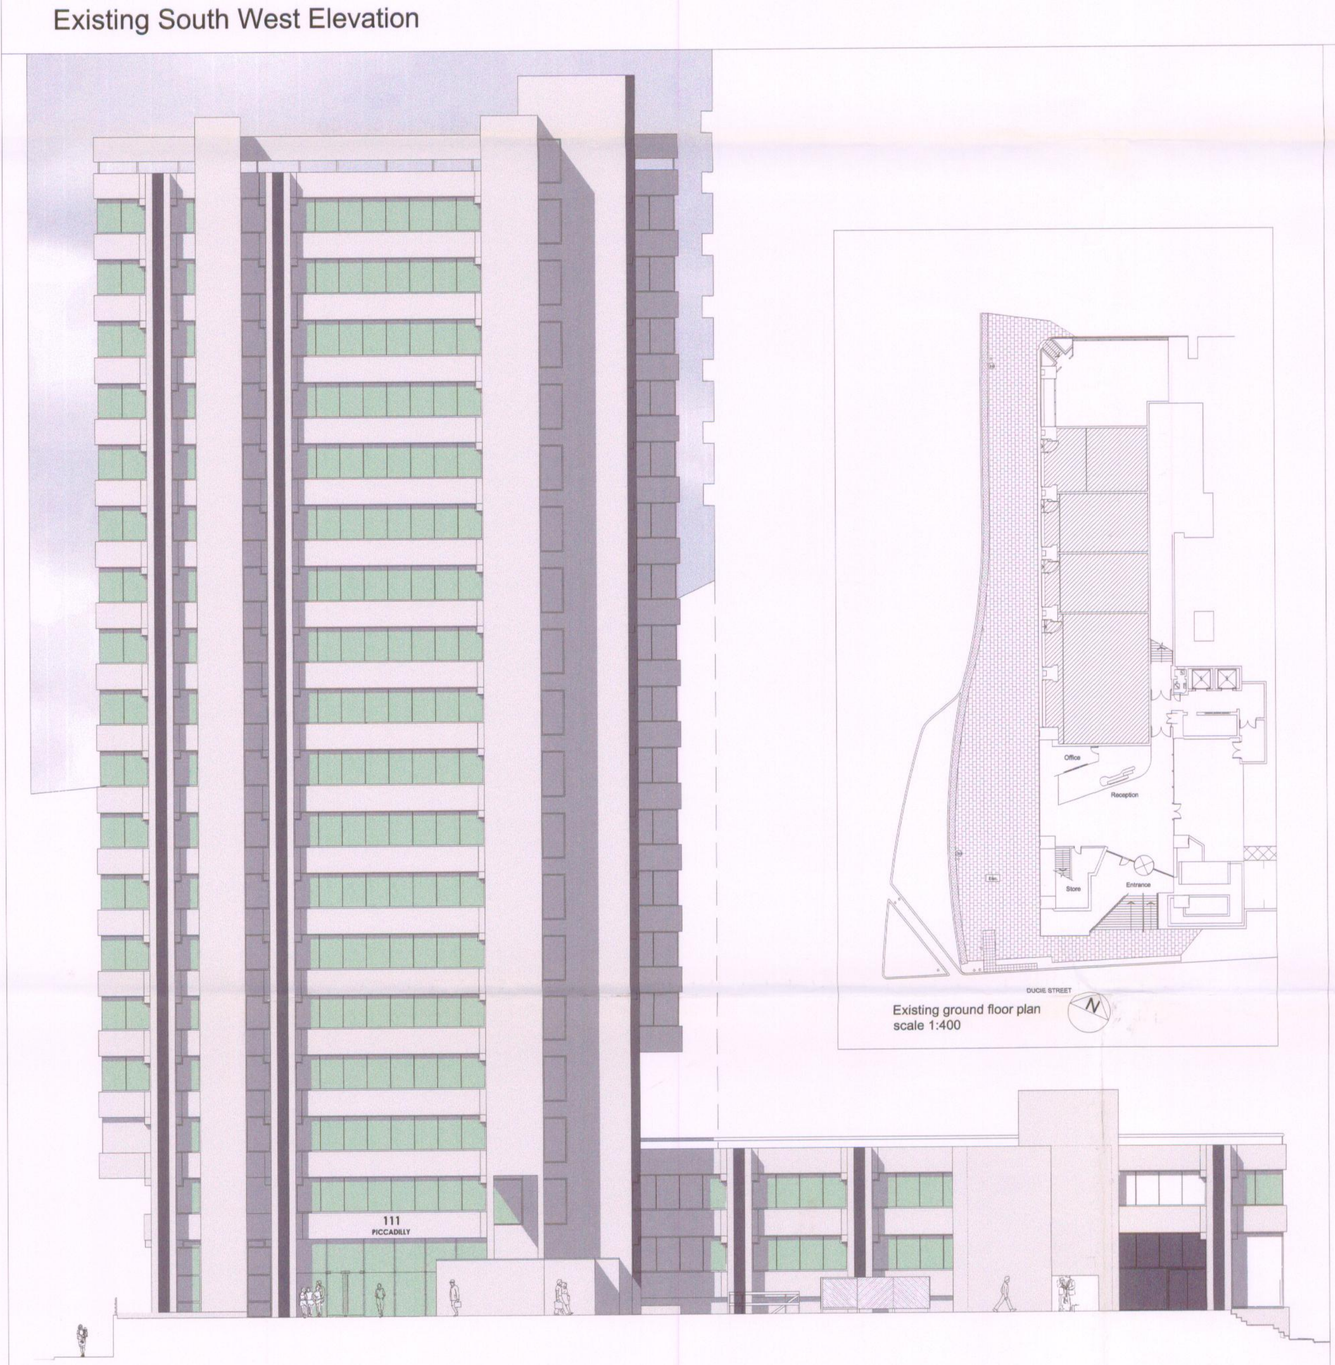

Existing North East Elevation

Existing ground floor plan
scale 1:400

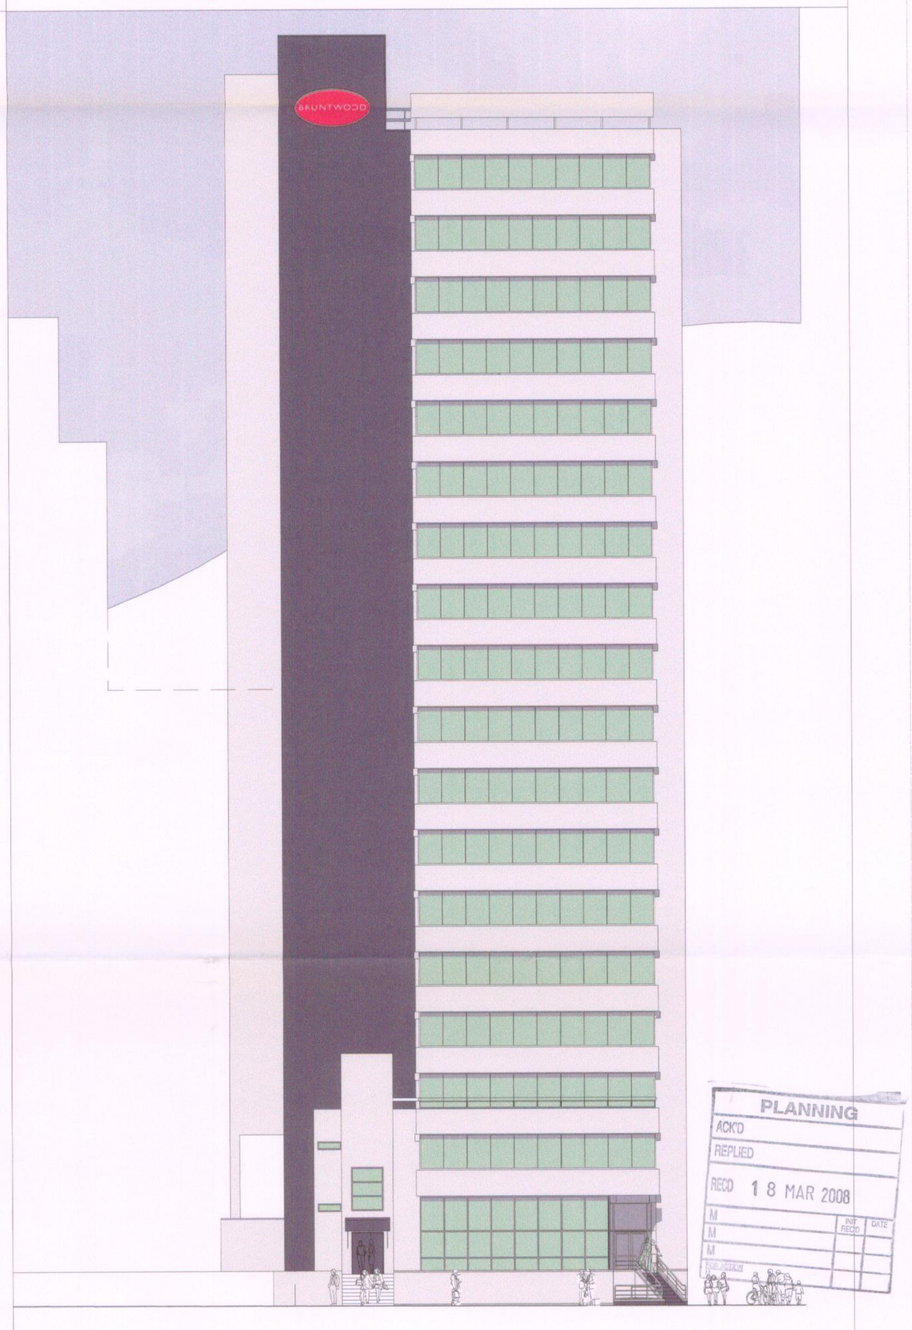

Existing North West Elevation

-	-	-	-	-
Revision	Description	Date	Drawn	Checked

Halliday Meecham Architects Limited
111 Piccadilly, Manchester M1 2HY
t: +44 (0)161 661 5566
f: +44 (0)161 661 5567
e: hma@hallidaymeecham.com
w: www.hallidaymeecham.com

architecture
interior design
space planning
urban planning
project management
planning supervisors

Halliday Meecham

Client:	Bruntwood
Project:	Proposed New Entrance & Reception Area
Drawing:	Existing Elevations

Scale @ A1	Scale @ A3	Date:	Drawn:	Checked:	Job No.	Drawing No.	Revision
1:200		13.03.08	JAK	SB	3929	P 01	