© A.P.E. Design
A.P.E. Design shall have no responsibility for any use made of this document other than for that which it was prepared and issued.

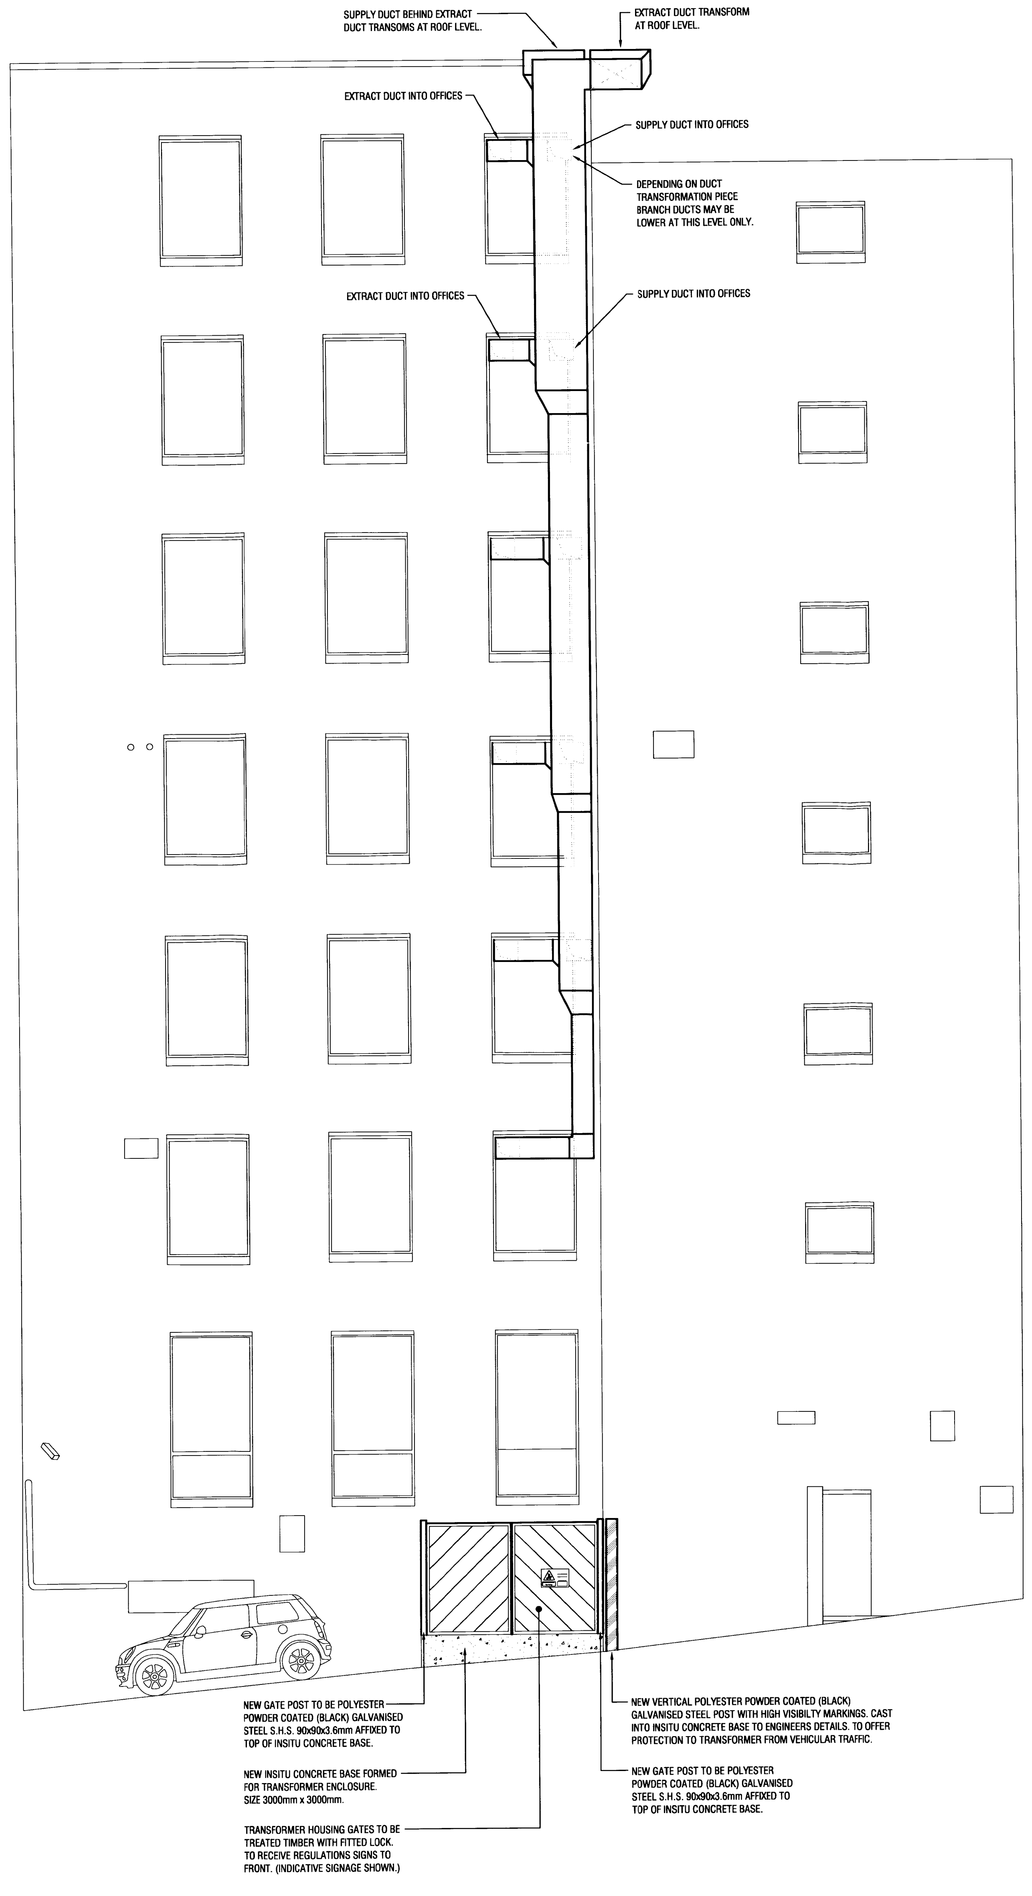

ELEVATION 'D' - BASEMENT CAR PARK ACCESS
PROPOSED PLANT LOCATION

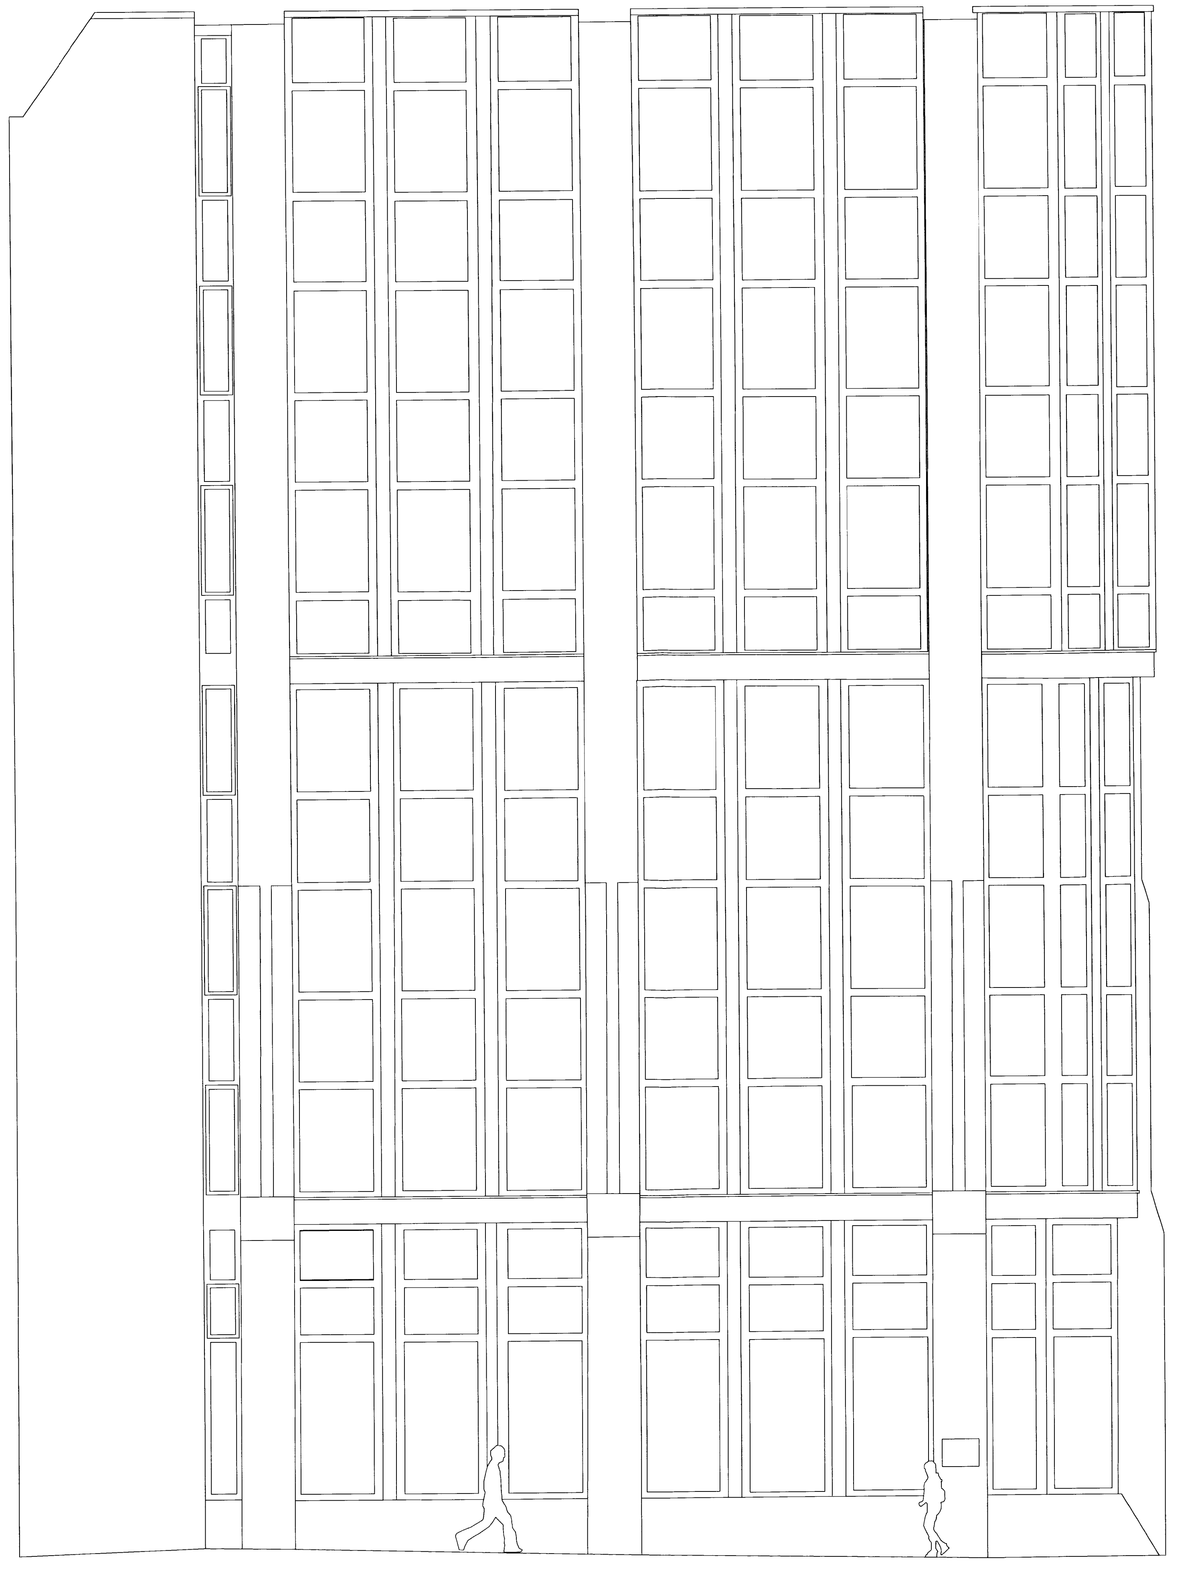

ELEVATION 'C' - MILK STREET
PROPOSED PLANT LOCATION

PLANNING

PL :NING
RECD
ID
2 2 MAR 2008
M
M
FOLIO/DS

Rev	Details	Date	Signed

A.P.E. Design
Chadwick House
Birchwood Park
Warrington
WA3 6AE
Tel: 01925 838241
Fax: 01925 838246
www.ape-pm.co.uk

Client
MAGNUS

Project
19-21 SPRING GARDENS
MANCHESTER

Title
ELEVATION 'C' - MILK STREET & 'D'
PROPOSED PLANT LOCATION

Date: JAN '08	Drawn: JM
Job. No: APE116	Checked: JHM
Scale @ A3: 1:50	Approved: JHM
Drg. No: (200)A921	Revision: P1

© A.P.E. DESIGN - CAD ORIGINAL - NOT TO BE MODIFIED BY HAND