




FRONT ELEVATION

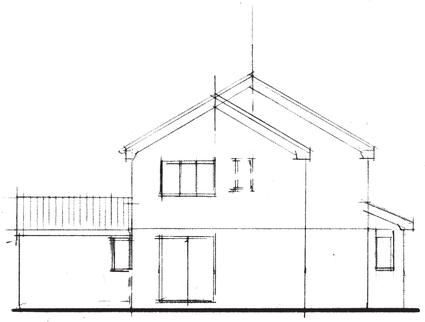


SIDE ELEVATION

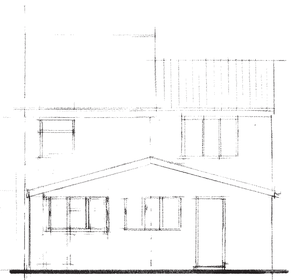


REAR ELEVATION

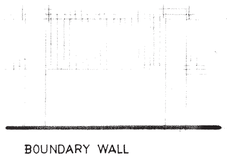


BOUNDARY WALL

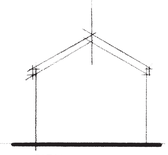


SIDE

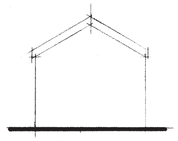


SIDE

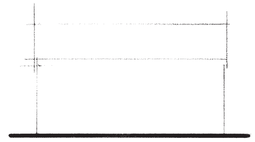


REAR

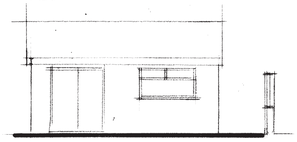


FRONT

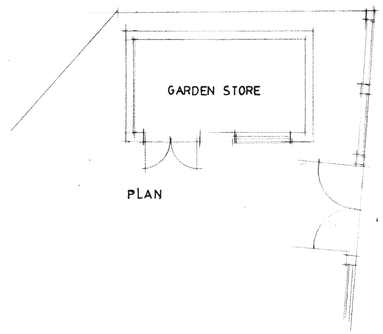


PLAN

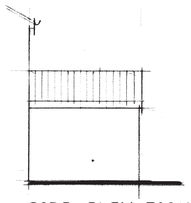

SIDE ELEVATION

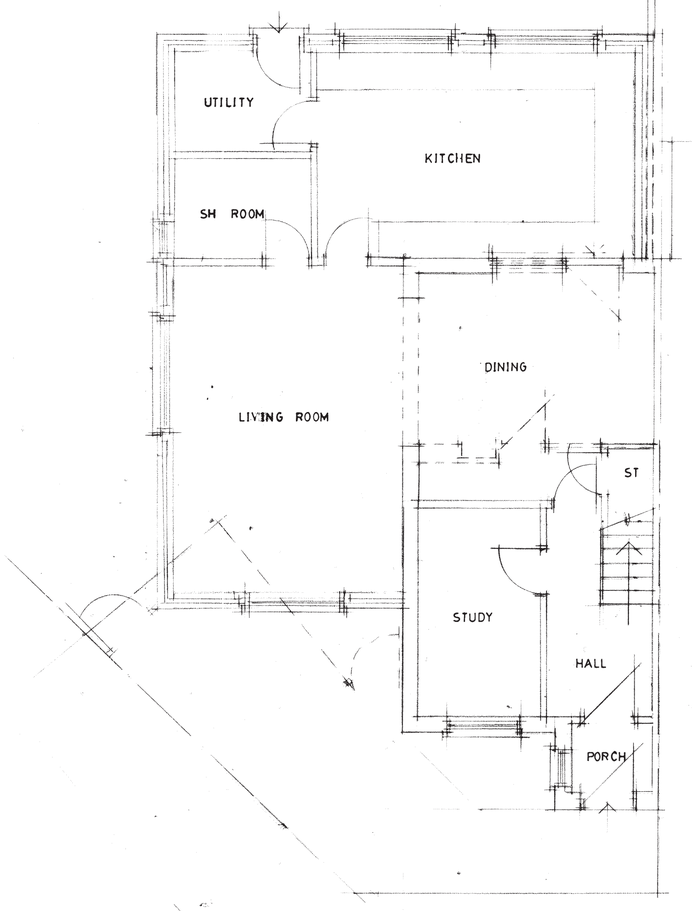

GROUND FLOOR PLAN

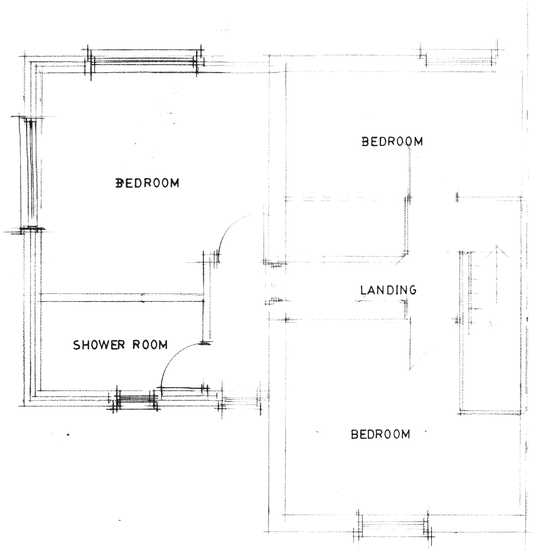

FIRST FLOOR PLAN

CLIENT
MR S CHOWDHURY
5 FOXLEY WALK
BELLE VIEW M12 4JZ

JOB TITLE
PROPOSED 1 & 2 STOREY SIDE AND REAR EXTENSIONS AND GARDEN STORE

DRG. TITLE
PLANS AND ELEVATIONS AS PROPOSED

HOLBOROW ORMESHER + Limited
architectural & interior design
Station House
Adams Hill
Knutsford
Cheshire WA16 6DN
telephone : 01565 652275
fax : 01565 750501

ISSUE	ORIGINAL	1	2	3	4	5	6	7
REVISION		A	B	C				
DATE		MAR 05	MAY 05	JULY 05				
DRAWN		BAC	BAC	BAC				
CHECKED								
APPROVED								

SCALE 1:50 & 1:100 at A1

DRAWING NUMBER 1658/15/02 BAC

M 513630 R