Ordnance Survey®

MANCHESTER CITY COUNCIL

Planning

OS Sitemap™

Peter Babb
Head of Planning
P.O. Box 463
Town Hall Extension
Manchester
M60 3NY

PLANNING
ACK'D
REPLIED
RECD 14 JUN 2008
M
M
M

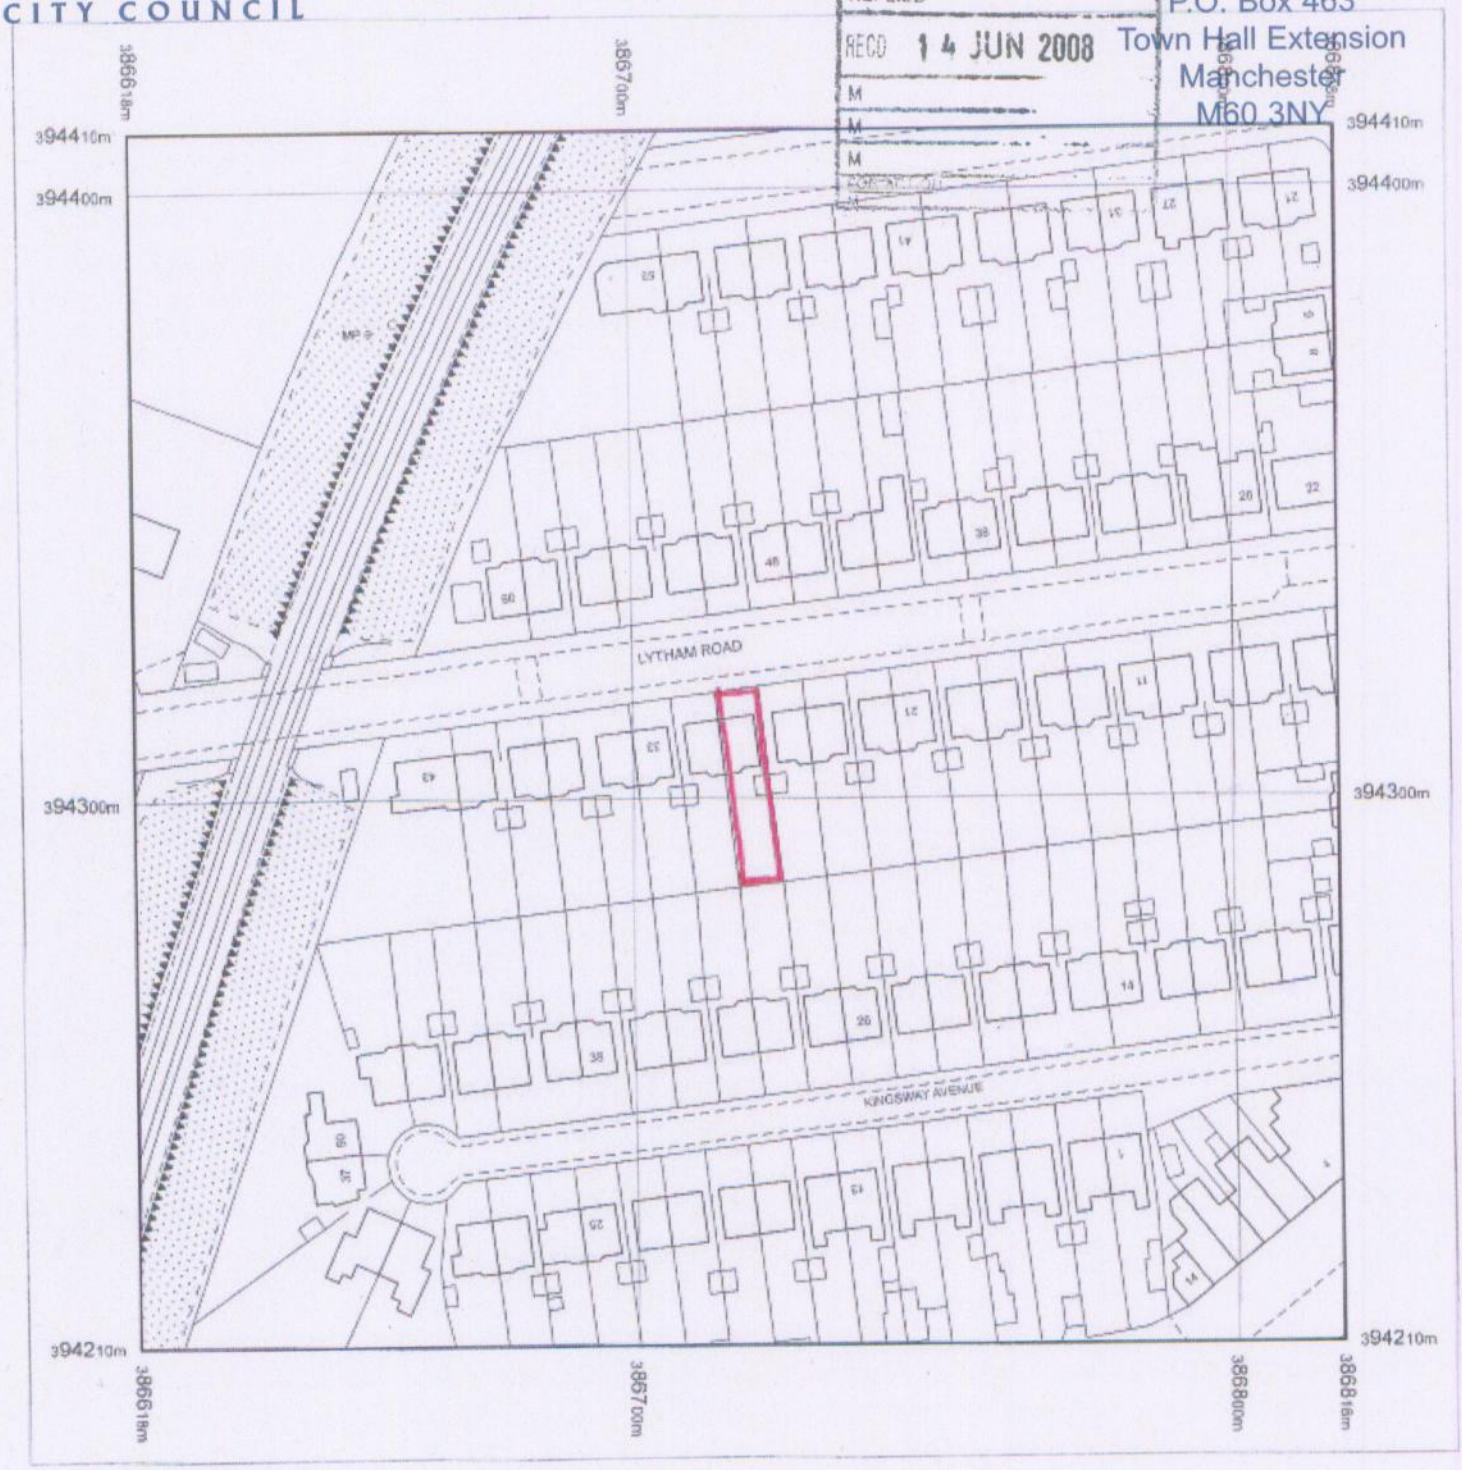

Produced 27.05.2008 from the Ordnance Survey National Geographic Database and incorporating surveyed revision available at this date. © Crown Copyright 2008.

Reproduction in whole or part is prohibited without the prior permission of Ordnance Survey.

Ordnance Survey and the OS Symbol are registered trademarks and OS Sitemap is a trademark of Ordnance Survey, the national mapping agency of Great Britain.

The representation of a road, track or path is no evidence of a right of way.

The representation of features as lines is no evidence of a property boundary.

Metres
0 20 40

Scale 1:1250

Supplied by: **Service Point UK (Manc)**
Serial number: 00005000
Centre coordinates: 386717.5 394309.63

Further information can be found on the OS Sitemap Information leaflet or the Ordnance Survey web site.