

REAR ELEVATION

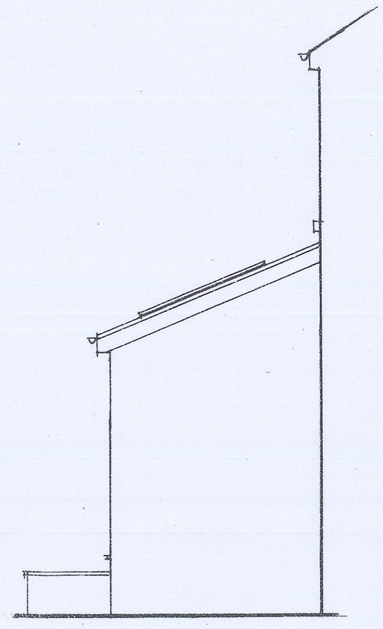

SIDE ELEVATION



SIDE ELEVATION

PROPOSED REAR AND SIDE ELEVATIONS

3 VERONICA ROAD DIDSBURY
MANCHESTER M20 6ST

Drawing no.3 scale 1:50 @ A2

BAILEY AND COMPANY
architecture

21a Spath Road
Manchester M20 2QT
tel. 0161 4454506
jt@thompsonarchitects.co.uk

PLANNING AND BUILDING CONTROL
28 SEP 2015