

Existing

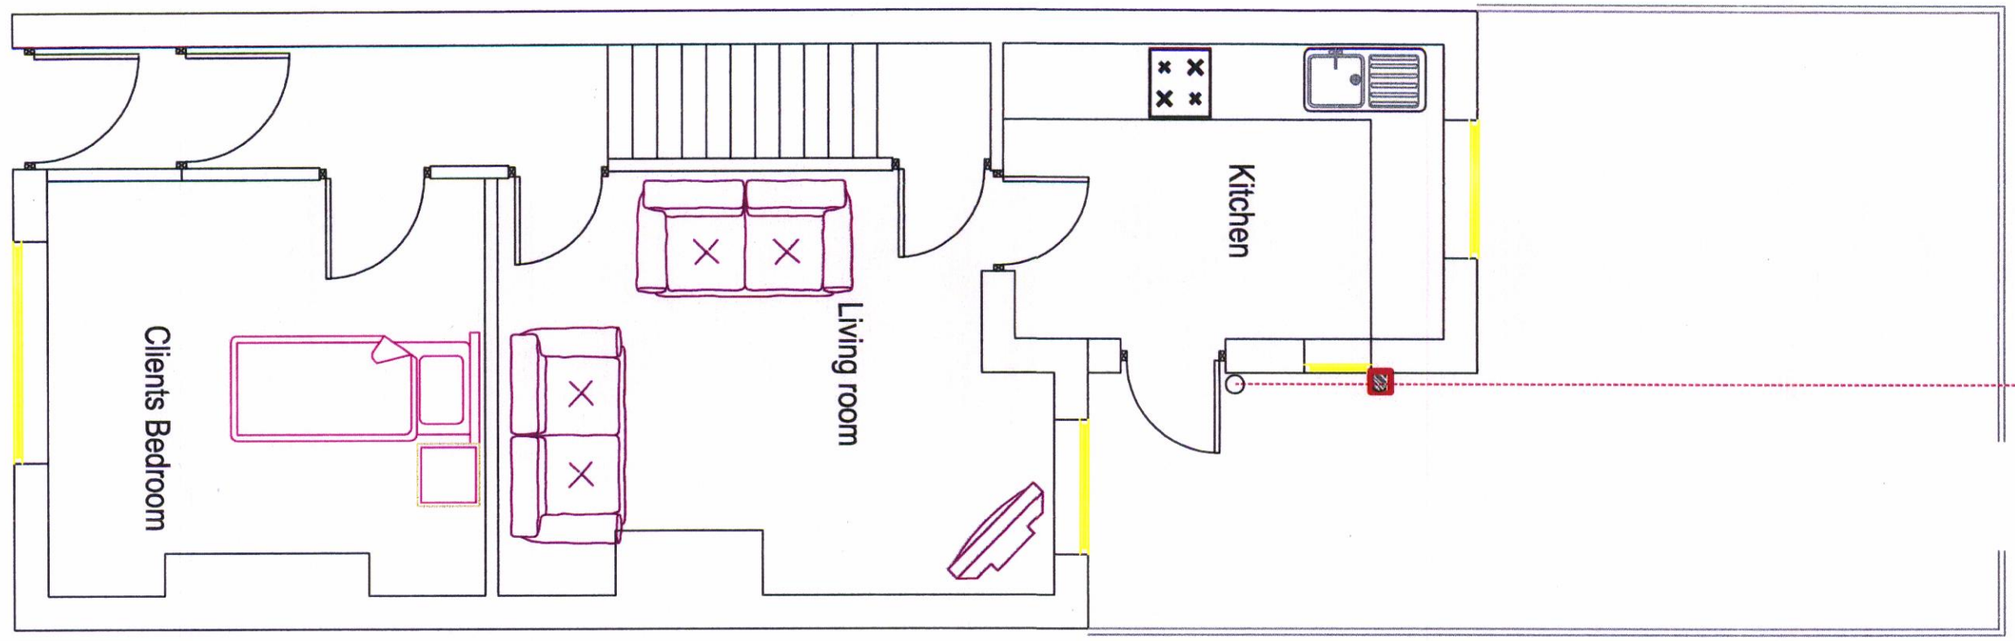

Proposed

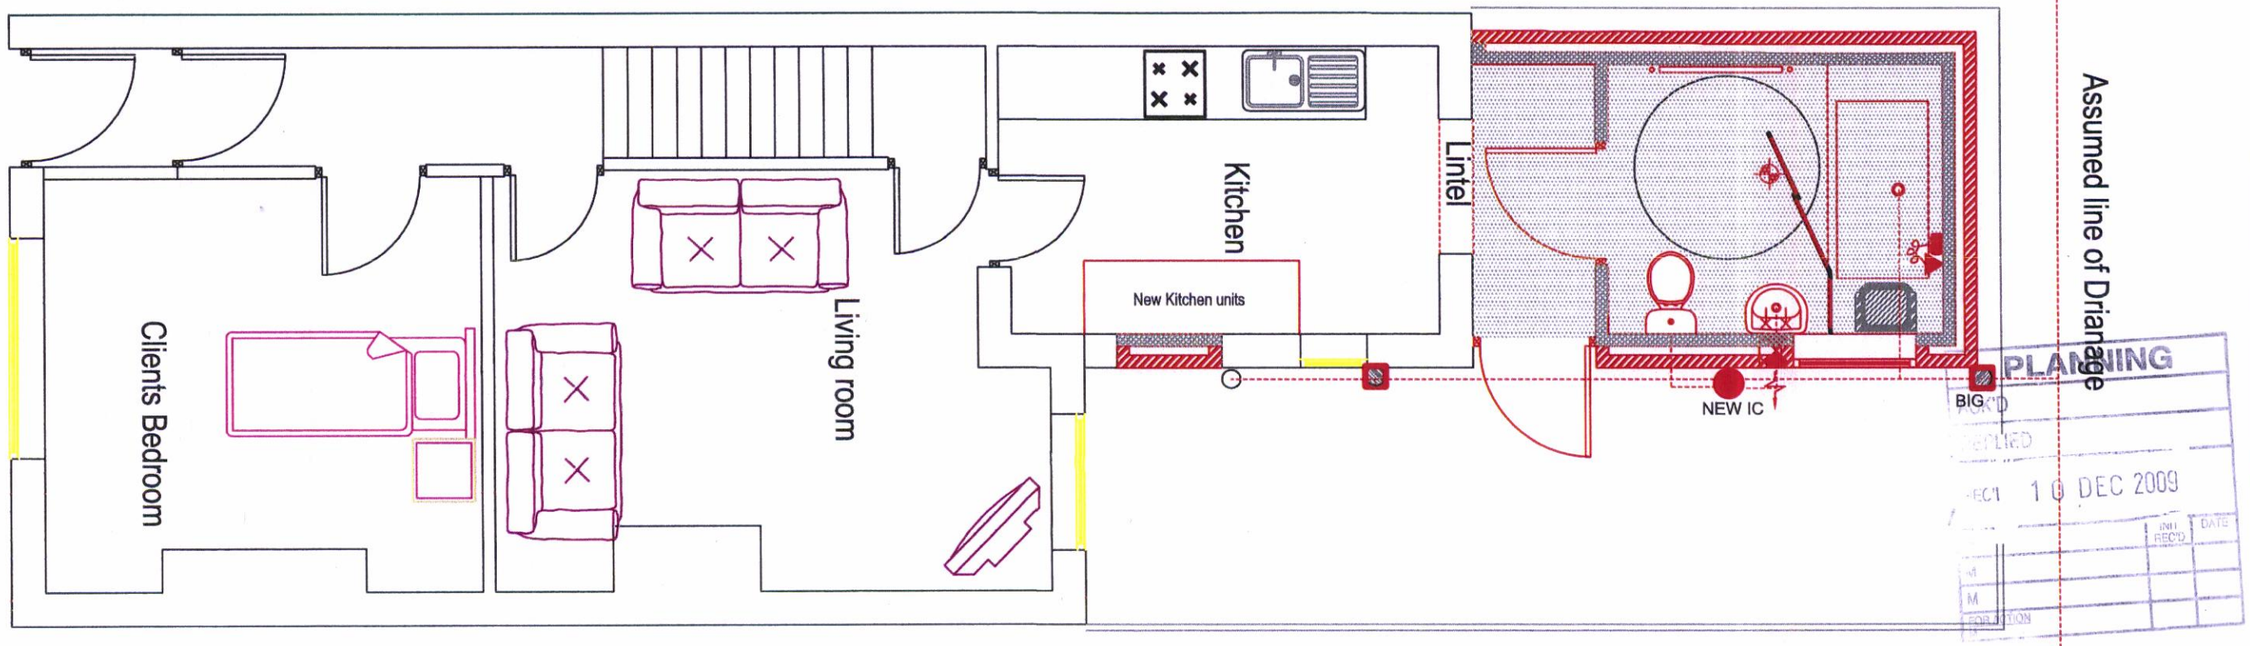

PLANNING
RECD 10 DEC 2009

Equipment and Adaptation Service **Victoria Mill** **Level 4** **Miles Platting** **Manchester** **M40 7LH**	Applicants name: Edna Trigg Property address: 99 Crondall Street Moss side Manchester M14 4TZ	Revisions: **REV SB -**	Drawn By: **Sakib Begg**	Date: 22/07/09
			Scale: **1:50**	Paper Size: **A3**

MEAP Manchester Equipment & Adaptations Partnership