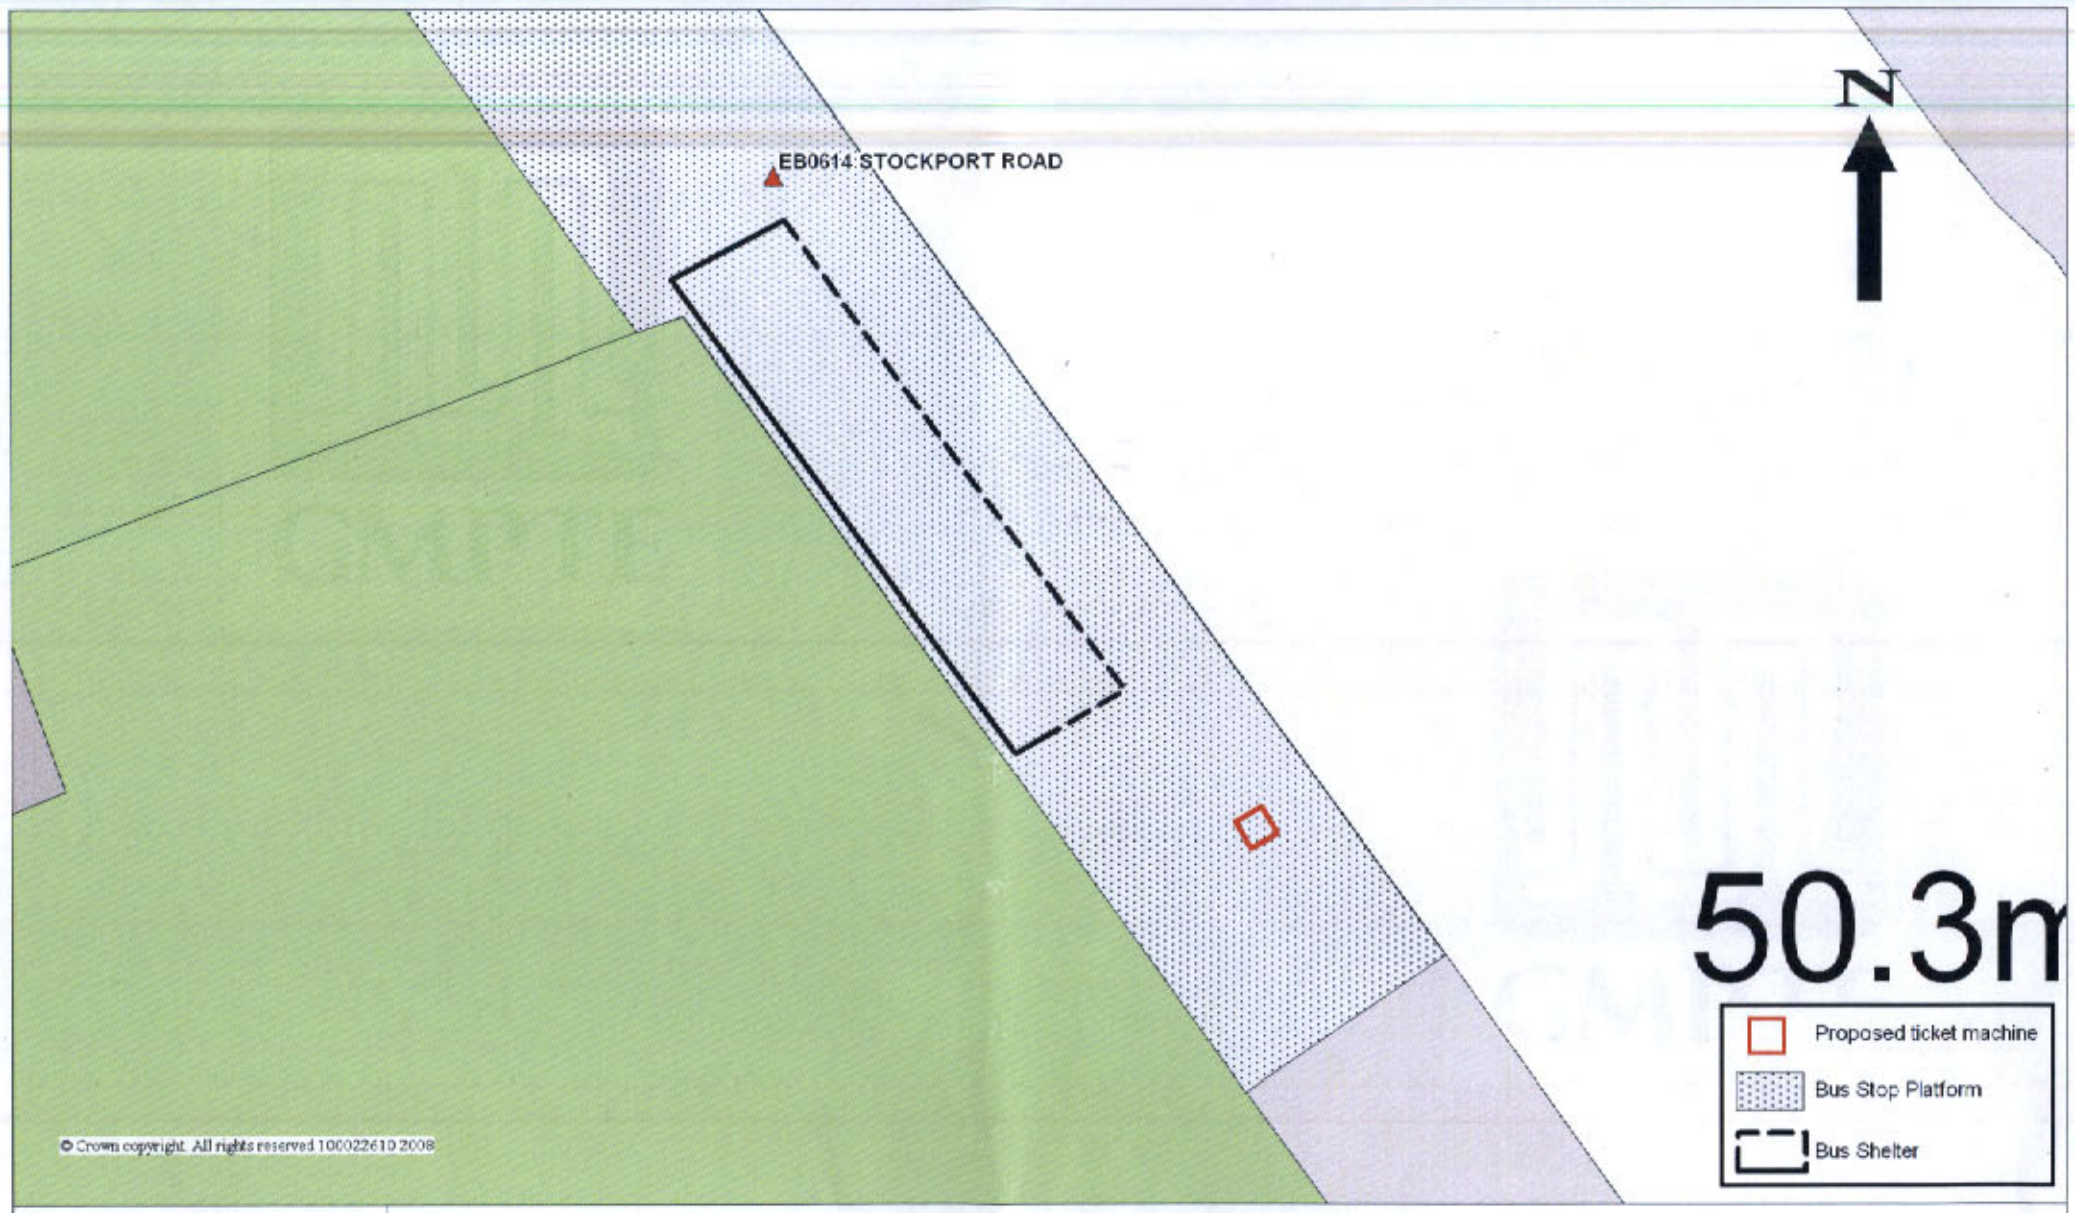

APR 2008
DATE

GMPTE

EB0614 - Site Plan for Stockport Road, Longsight (Northbound)

Drawn By : P.Wallwork	Scale : 1:100	Date : 3/3/2008	