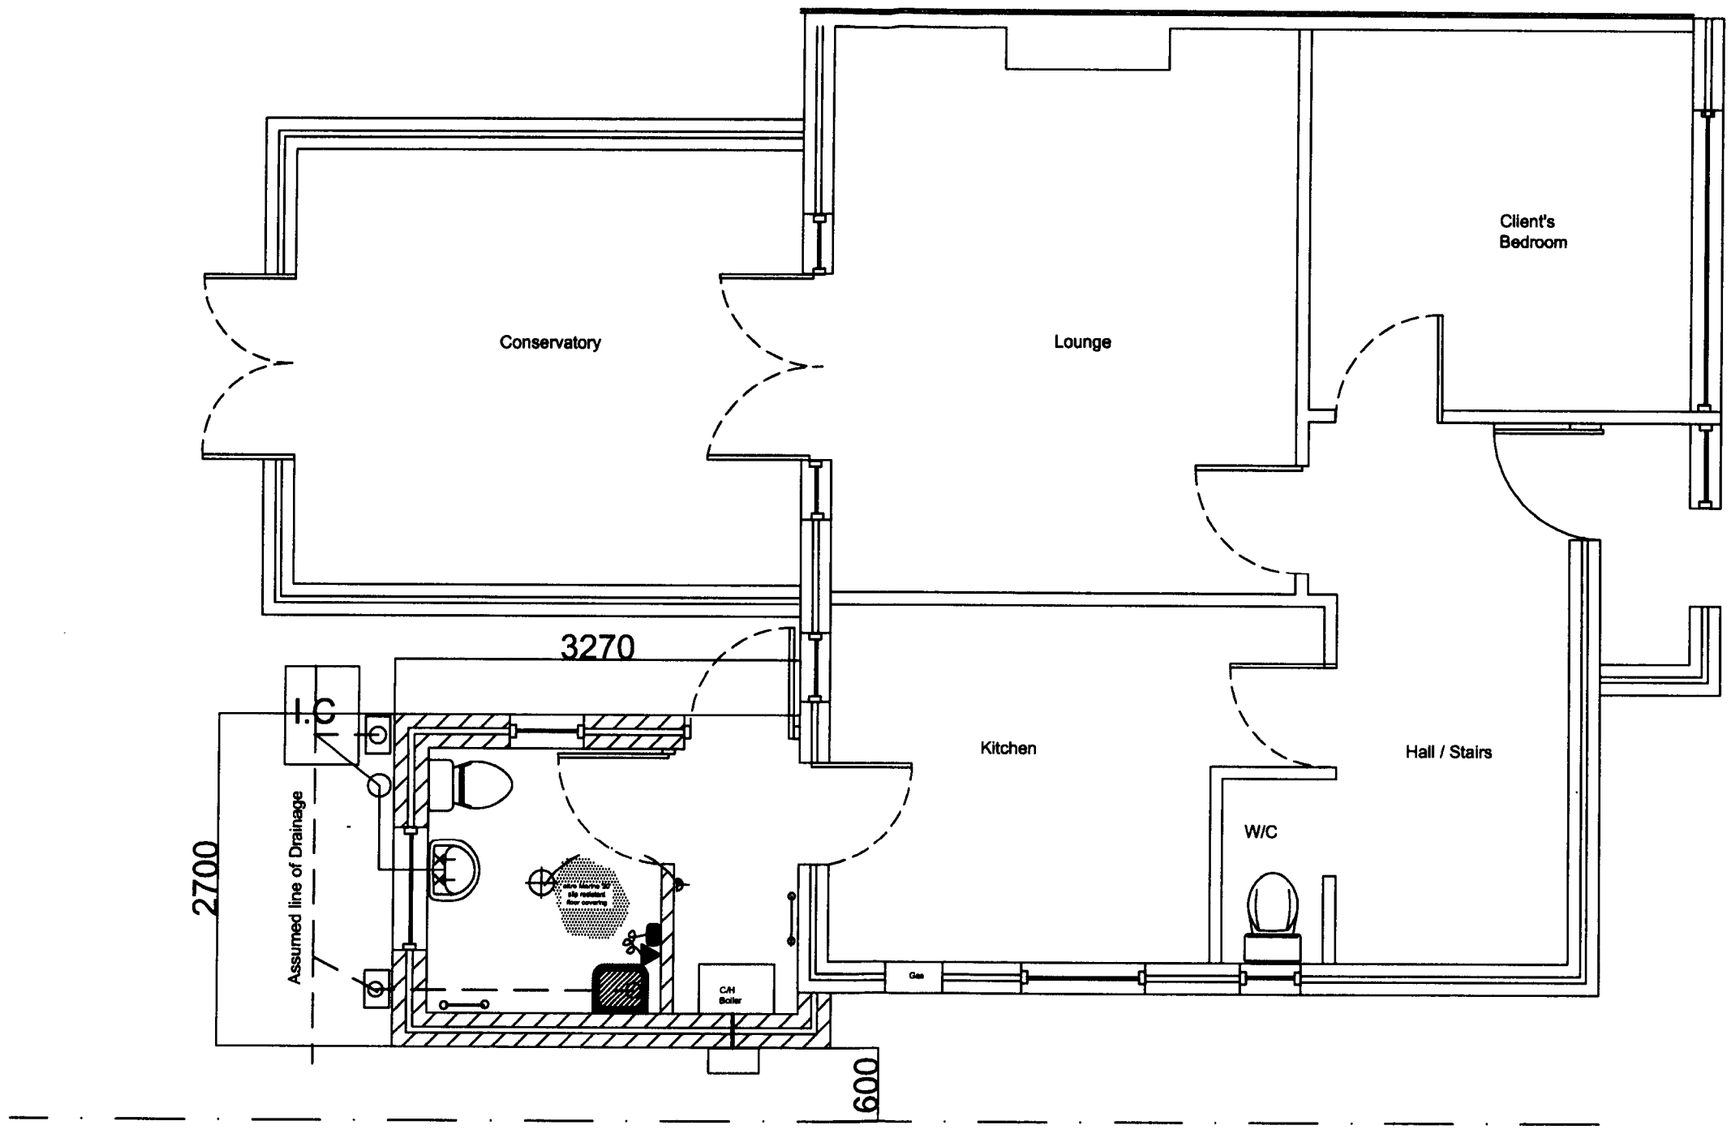

Equipment and Adaptation Service **4th Floor** **Victoria Mill** **Miles Platting** **Manchester** **M40 7LH**	Project: Mrs. Vivien Hinsley 32 Felskirk Road Woodhouse Park Manchester M22 1PS Tel: 499-2873	Drawn By: J Moores	Date: 21/05/08
		Scale: 1:50	Paper Size: A3

MEAP
Manchester Equipment & Adaptations Partnership