

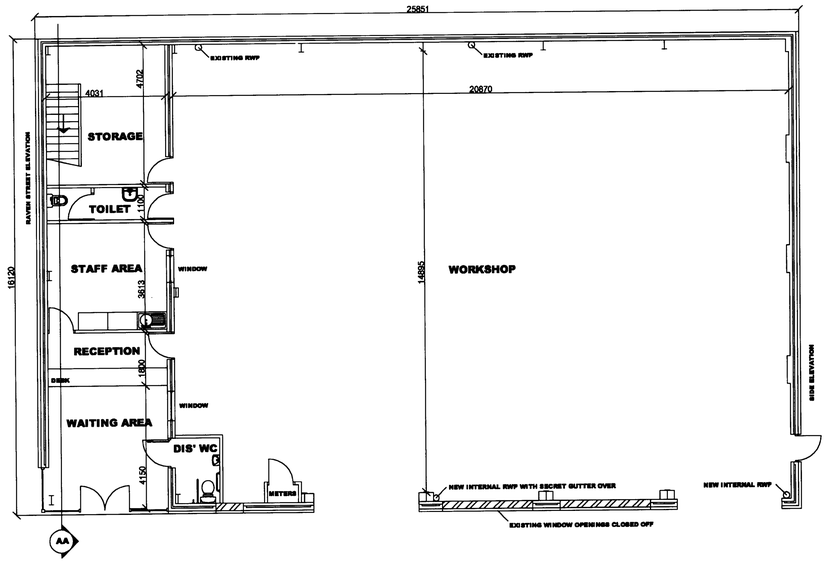



PROPOSED GROUND FLOOR LAYOUT PLAN
scale 1:100

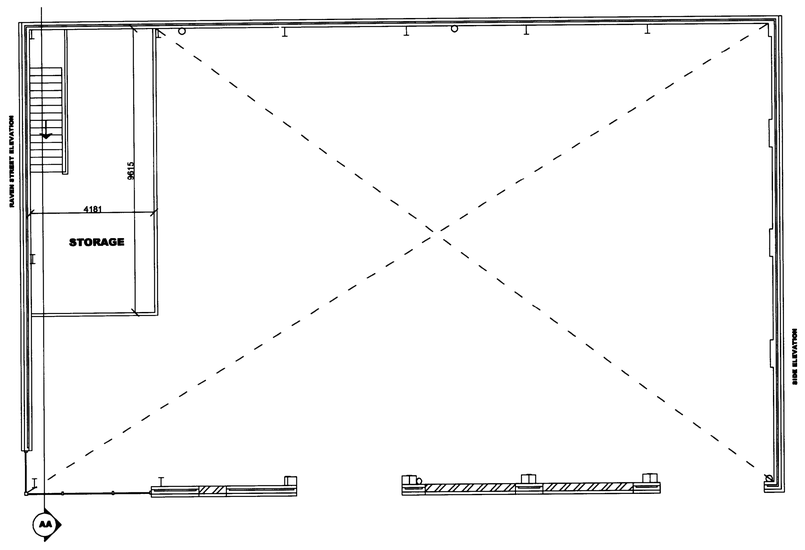


PROPOSED FIRST FLOOR LAYOUT PLAN
scale 1:100

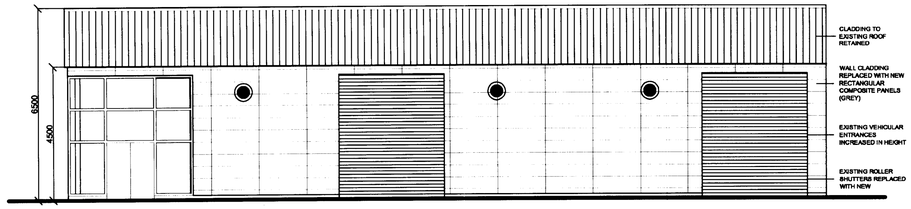


PROPOSED FRONT ELEVATION
scale 1:100

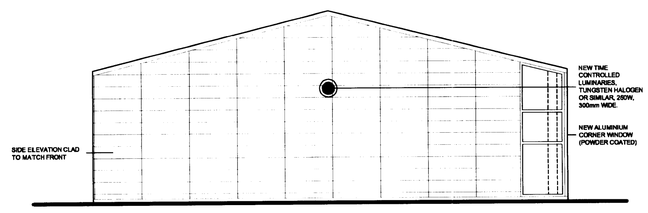

PROPOSED RAVEN STREET ELEVATION
scale 1:100

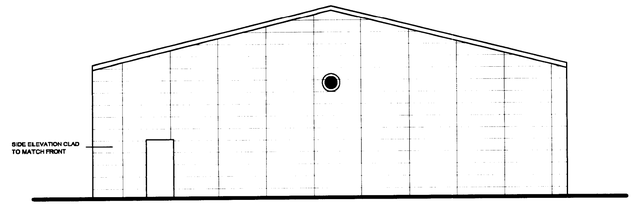

PROPOSED SIDE ELEVATION
scale 1:100

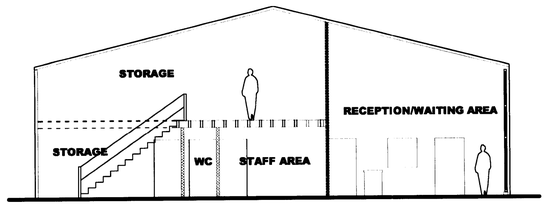

SECTION A-A
scale 1:100





REVISION A - ammendments made 30 June 2009 as requested by the LA Planning Department

APPLICATION FOR PLANNING CONSENT

Client:
Clutch International (Properties) Ltd
2 Priory Road
Strood, Rochester
Kent, ME2 2EG

Title:
Proposed Layout and Elevations

Project:
Extension/Refurbishment/Alteration
Mr Clutch
Blackett Street
Manchester M12 6FL

Drawing No.:	Scale:	Drawn:
39862 - 102PL	A.I	CJW
Revision:	**Size:**	**Date:**
A	A1	16/06/09

STEVENS SCANLAN LLP
SURVEYORS – VALUERS – BUILDING SURVEYORS
73 Mosley Street Tel: 0161 236 8781
Manchester Fax: 0161 236 8531
M2 3JN
e-mail: manchester@stevens-scanlan.co.uk