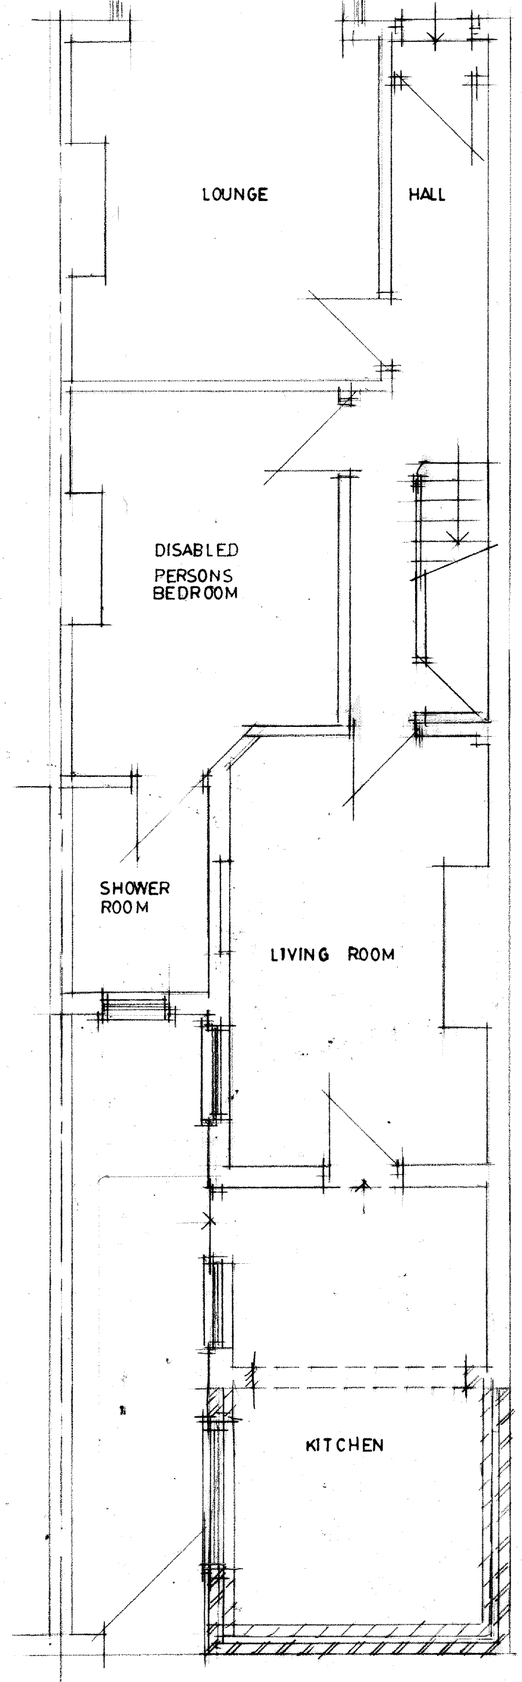

GROUND FLOOR PLAN

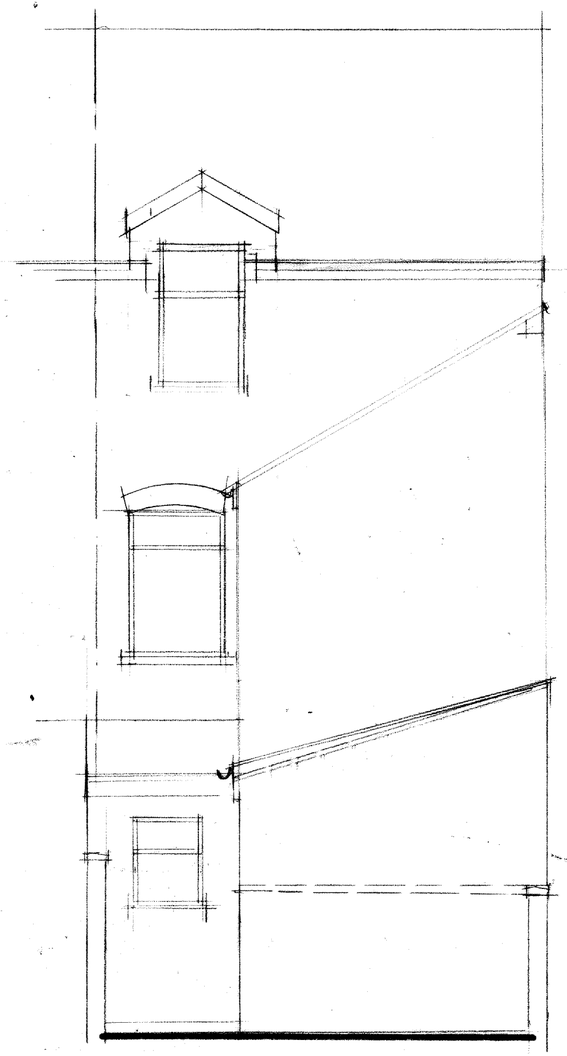

REAR ELEVATION

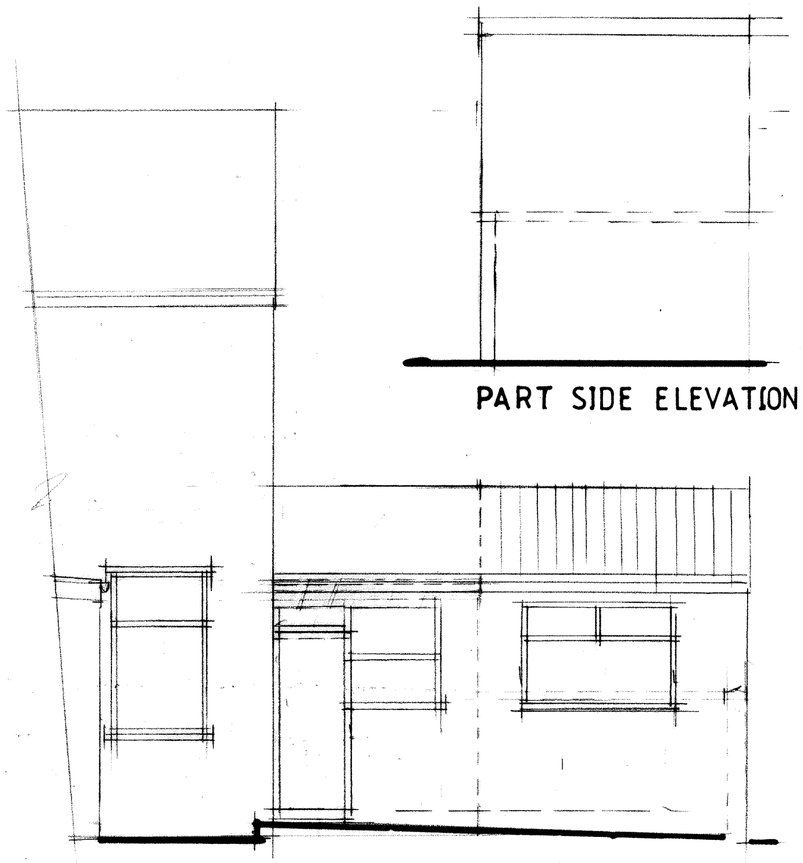

PART SIDE ELEVATION

CLIENT
MR I AHMED
72 DUNCAN ROAD
LONGSIGHT M13 0GU

JOB TITLE
PROPOSED KITCHEN EXTENSION

DRG. TITLE
SCHEME DRAWING

HOLBOROW + ORMESHER *Limited*
architectural & interior design
Station House
Adams Hill
Knutsford
Cheshire WA16 6DN
telephone : 01565 652275
fax : 01565 750501

ISSUE	ORIGINAL	1	2	3	4	5	6	7
REVISION								
DATE								
DRAWN								
CHECKED								
APPROVED								

SCALE 1:50 at A2

DRAWING NUMBER 1694/16/01

M 512650 R