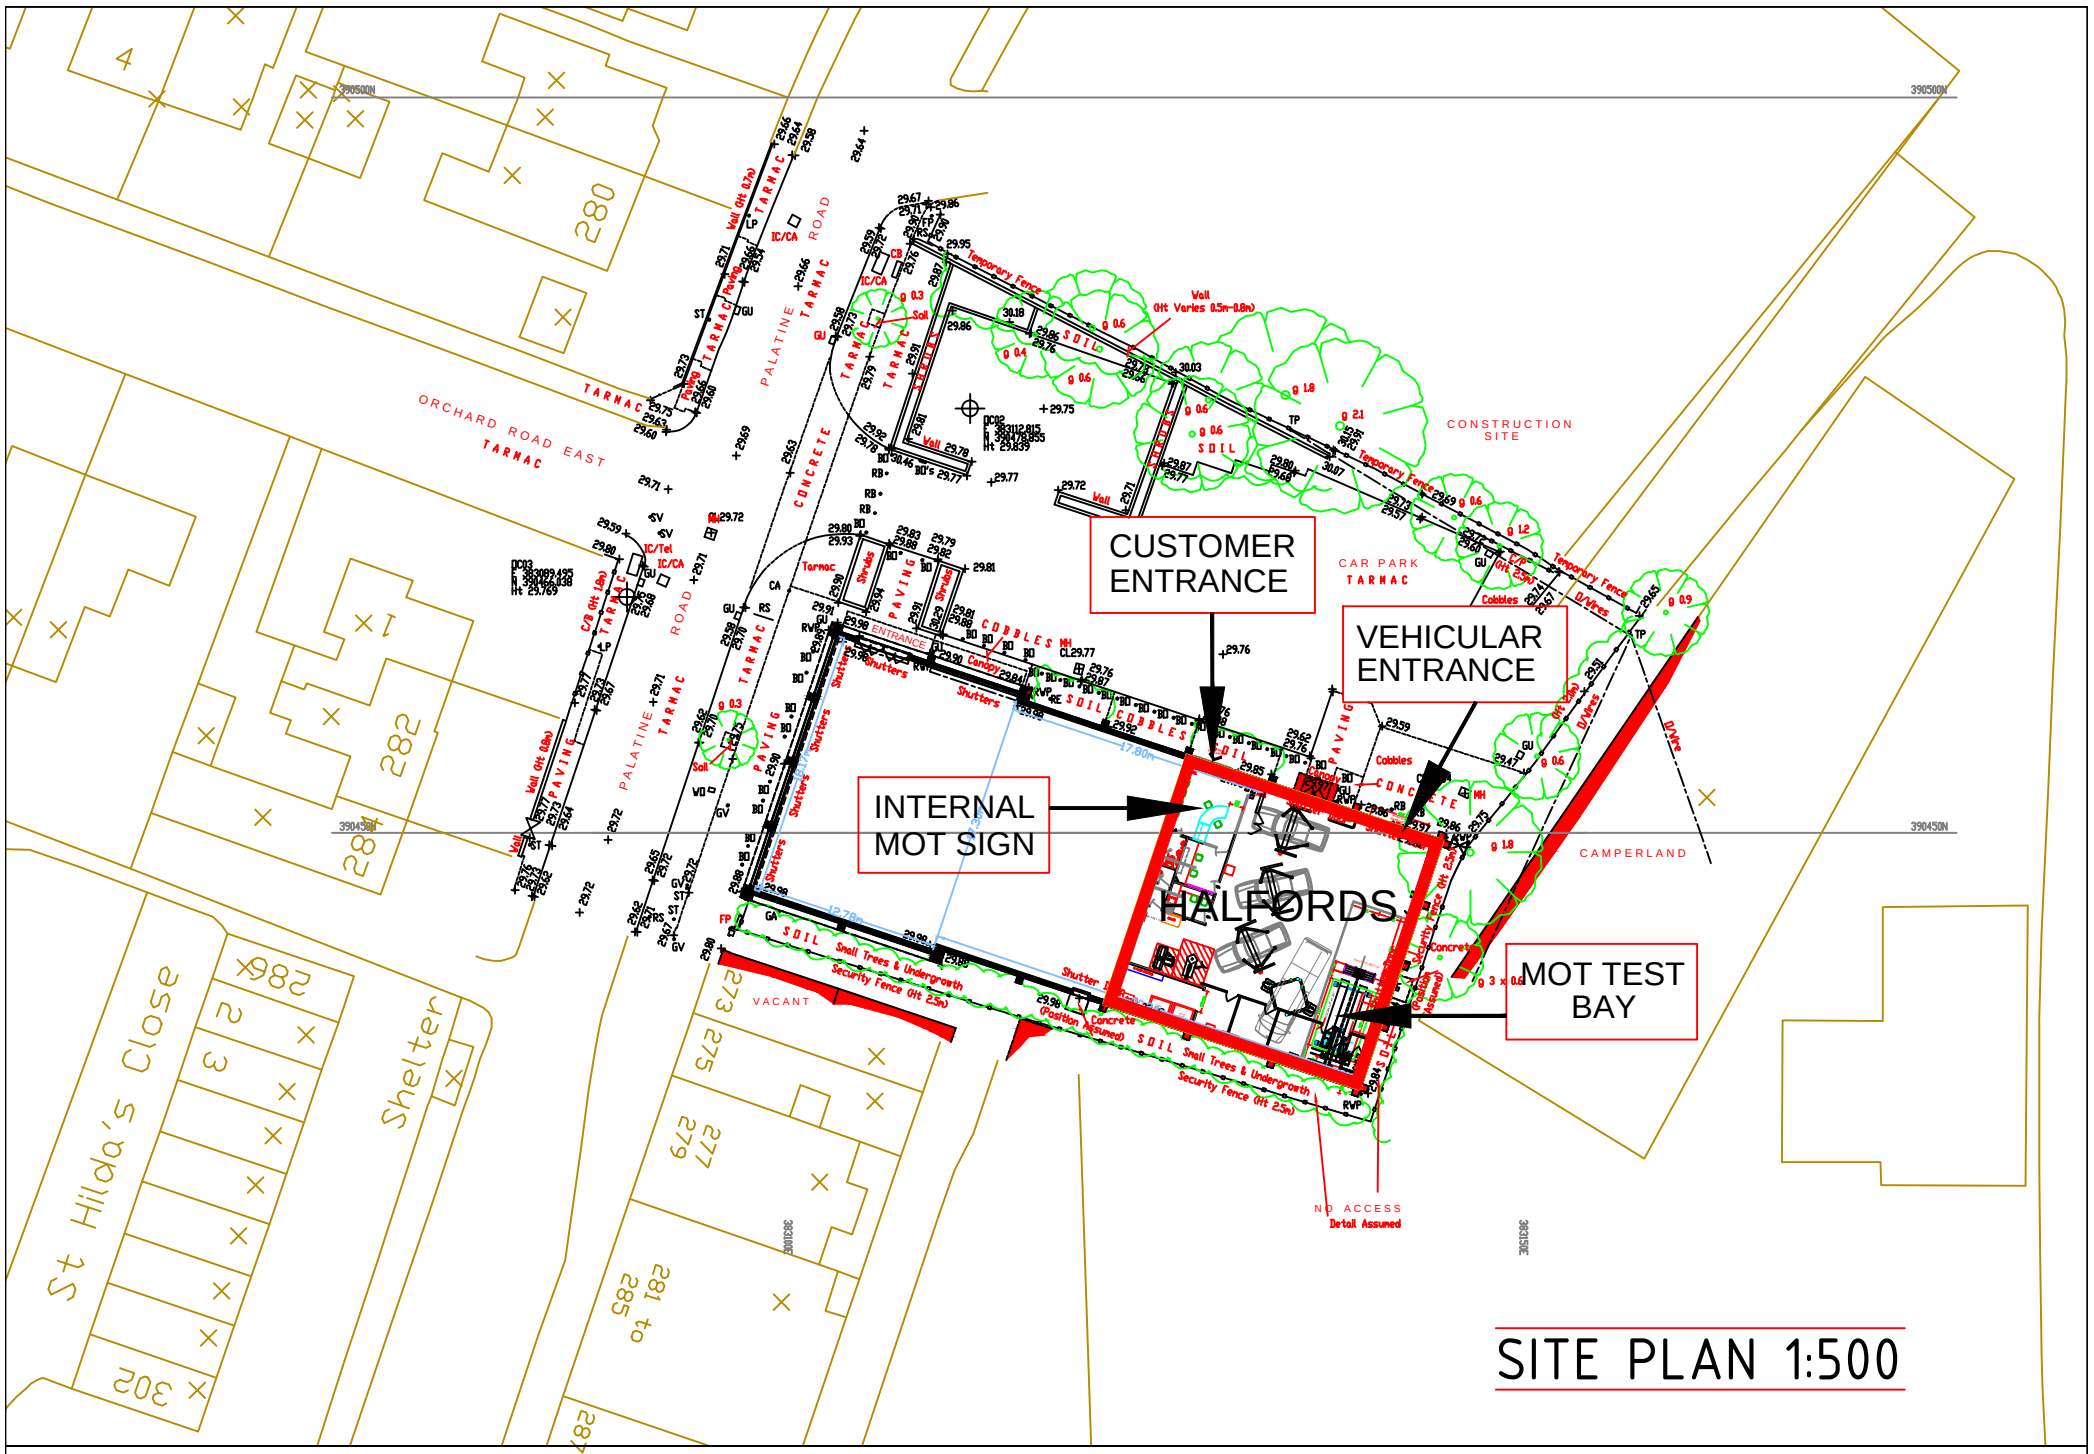

SITE PLAN 1:500

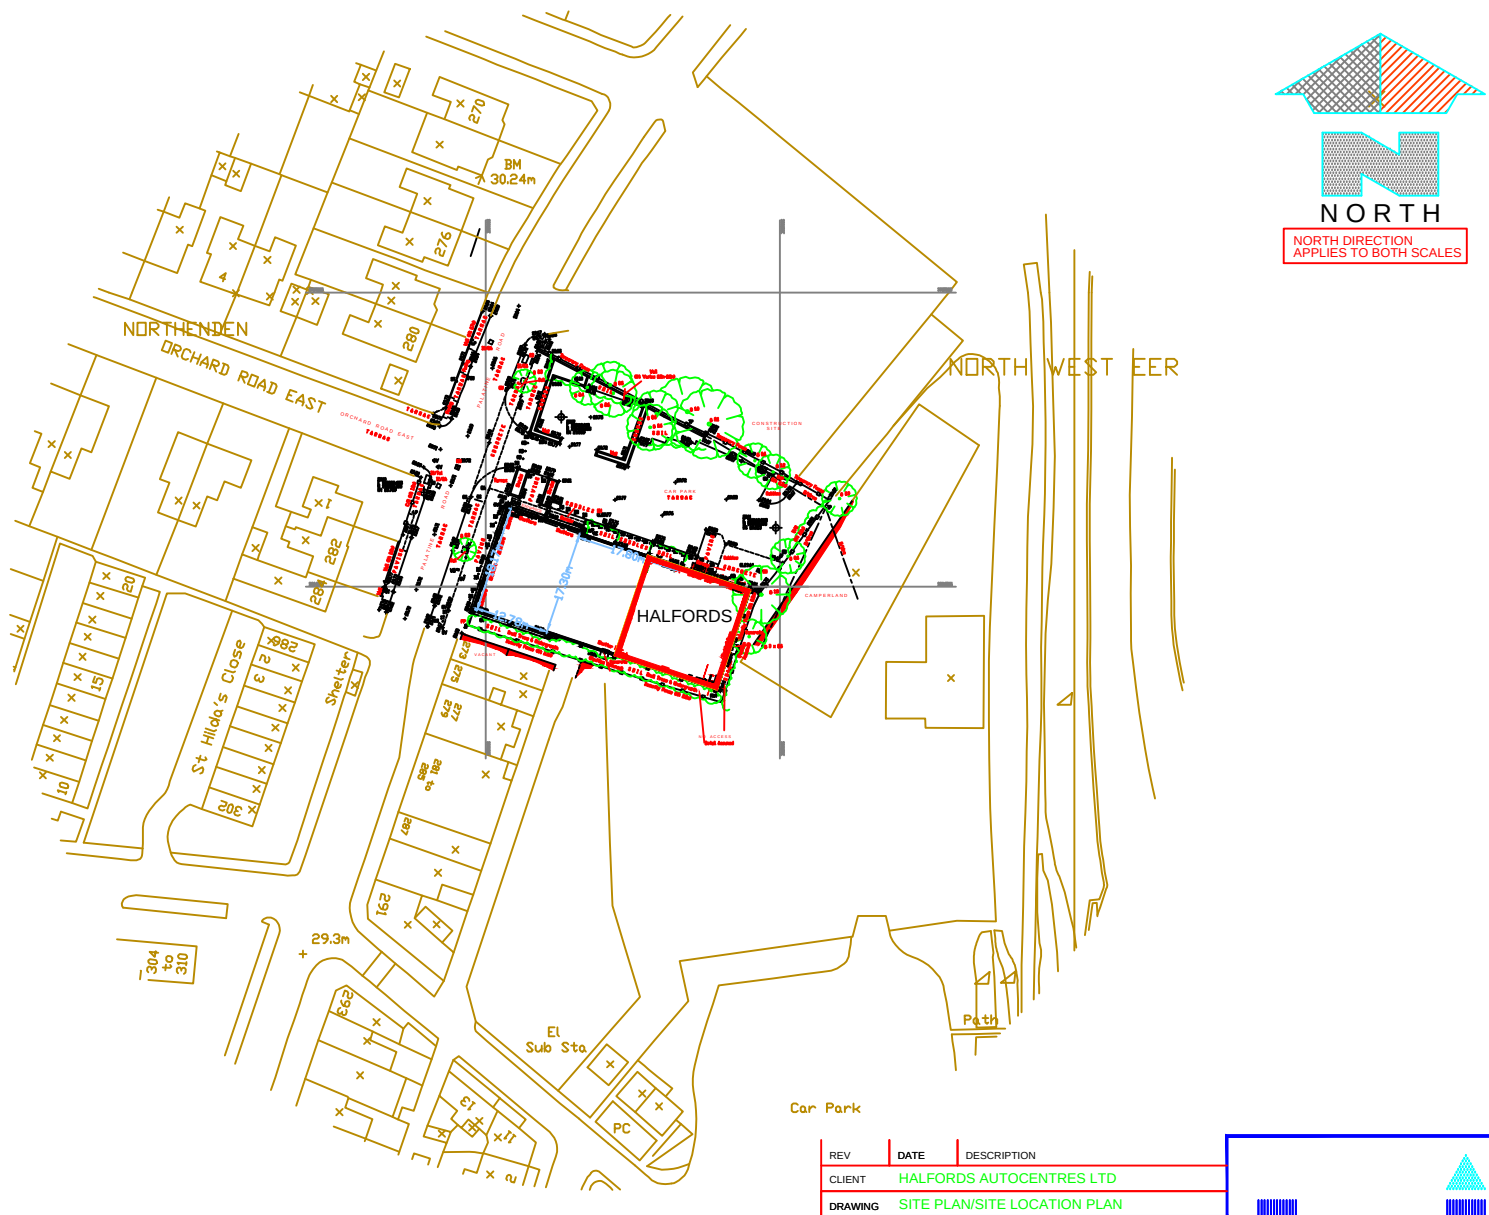

NORTH

NORTH DIRECTION APPLIES TO BOTH SCALES

SITE LOCATION PLAN 1:1250

REV	DATE	DESCRIPTION
CLIENT	HALFORDS AUTOCENTRES LTD	
DRAWING	SITE PLAN/SITE LOCATION PLAN	
PROJECT	HALFORDS AUTOCENTRE 268-271 PALATINE ROAD NORTHENDEN MANCHESTER M22 4ET	

DRAWING	22870/1.00	DRAWN	IG	CHECKED	NBR
SCALE	1:1250/1:500	SHEET	A3	DATE	SEPT '12

bdn
website www.bdnltd.com
THE RIVERGREEN CENTRE AYKLEY HEADS DURHAM CITY DH1 5TS
TEL 0191 3837310 FAX 0191 3837311 email durham@bdnltd.com