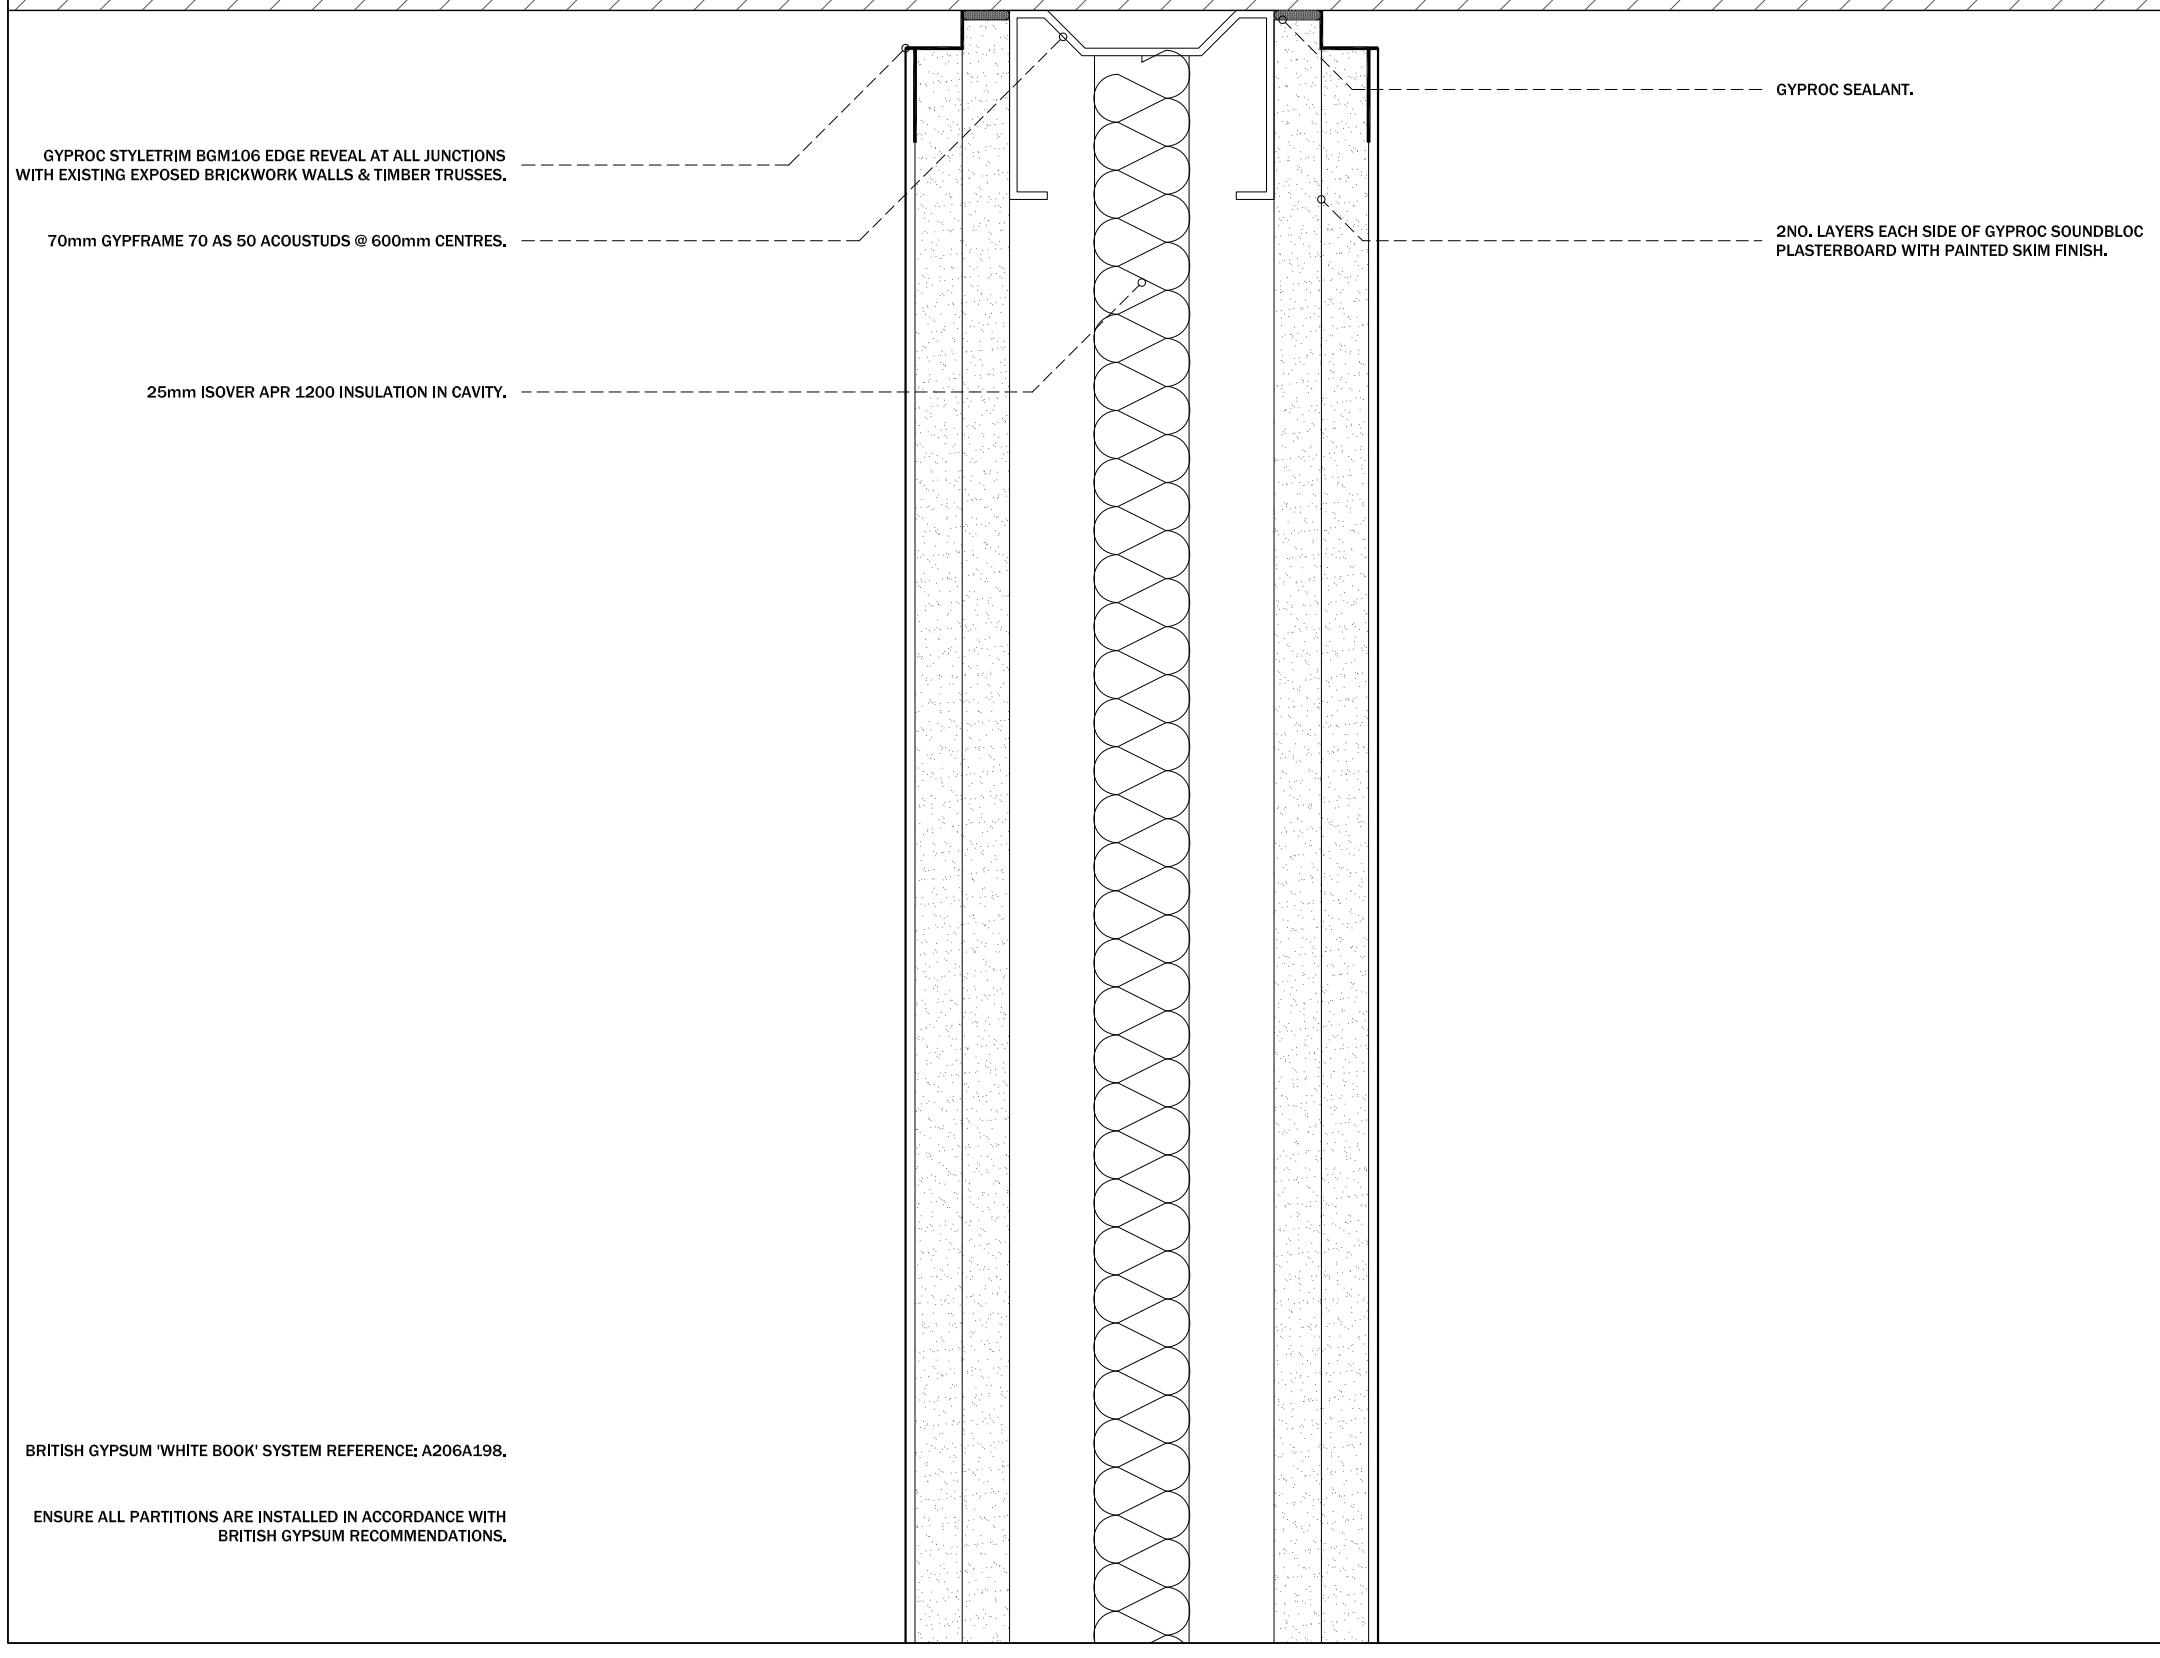

BRITISH GYPSUM 'WHITE BOOK' SYSTEM REFERENCE: A206A198.

ENSURE ALL PARTITIONS ARE INSTALLED IN ACCORDANCE WITH BRITISH GYPSUM RECOMMENDATIONS.

revision	date	description
-	-	-

notes Use only written dimensions. All areas are indicative. Contractor to check measurements on site prior to commencement. Notify the Architect of any discrepancies.

This drawing must only be used for the purpose for which it has been supplied.

Do not scale this drawing.

MgMaStudio/ architecture

Oriel Chambers: Suite 37
14 Water Street Liverpool L2 8TD

t +44 (0) 151 236 6627
f +44 (0) 151 236 6670
design@mgmastudio.co.uk
www.mgmastudio.co.uk

client MR G. DE SALIS

project APT 201 ALBERT MILL, CASTLEFIELD, M15 4JY

drawing DETAIL: TYPICAL PARTITION TYPE 'A'

date 19.04.2012 scale 1:2 @ A3

no. 018_501 revision

0 50 100mm
1:2