EXISTING FIRST FLOOR LAYOUT

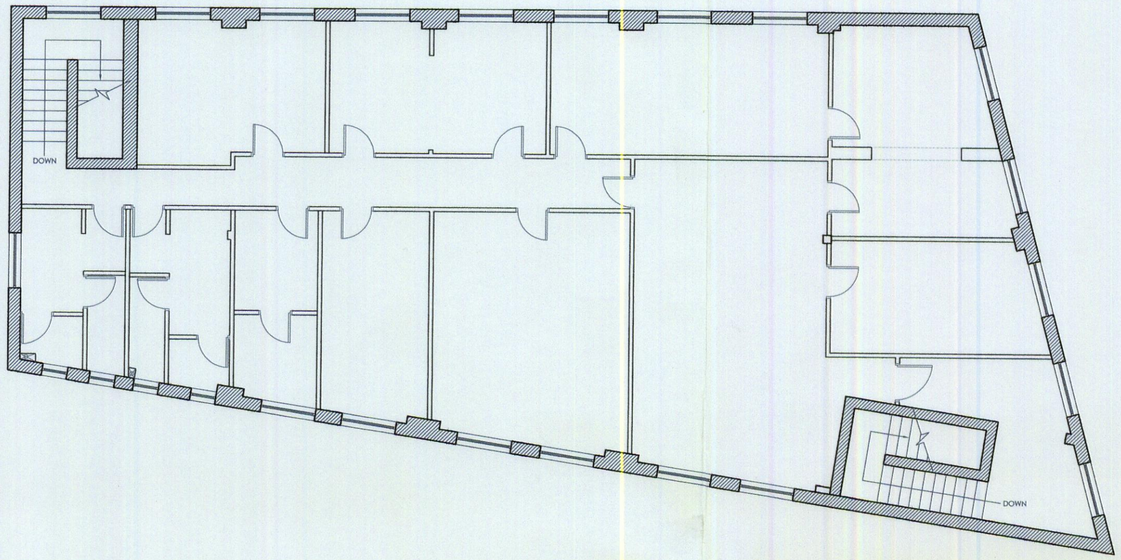

EXISTING GROUND FLOOR LAYOUT

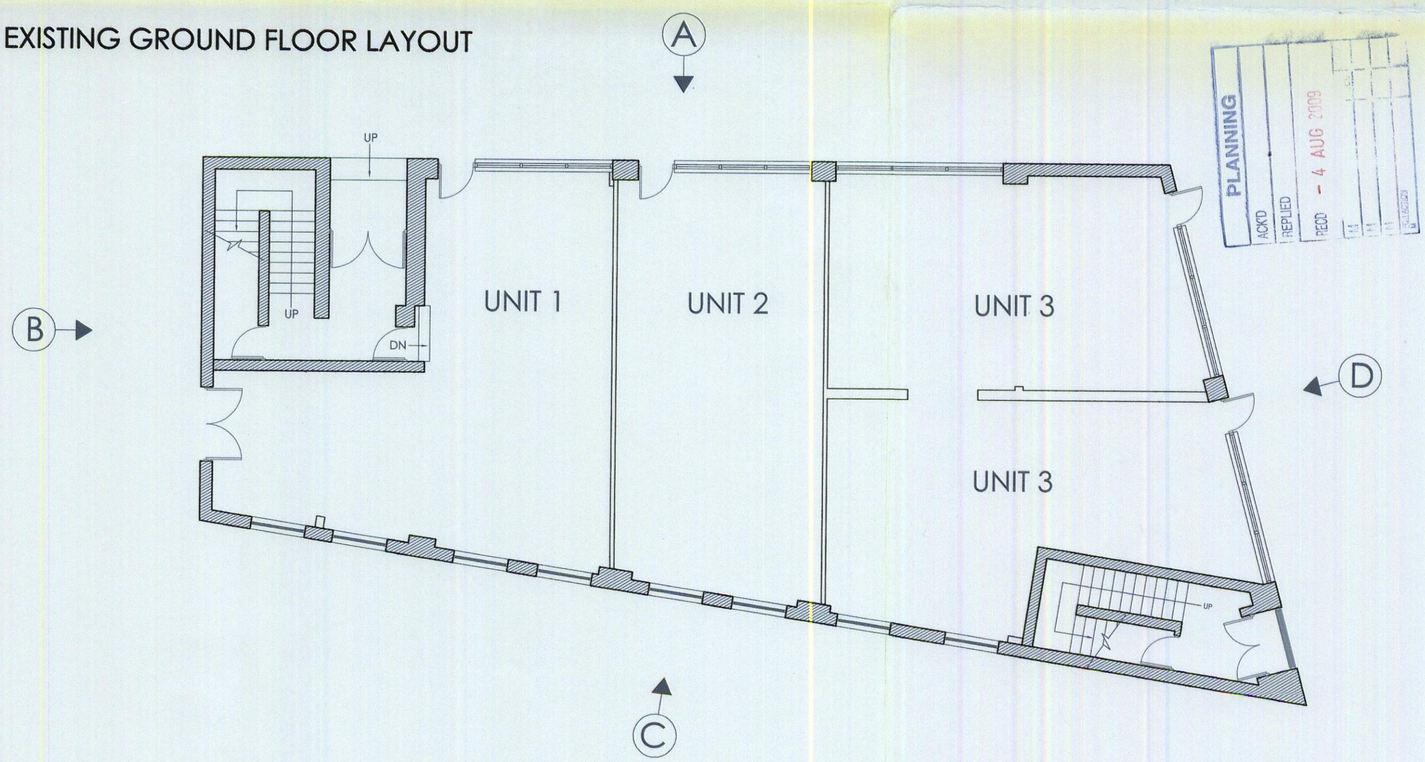

DESIGN RISK CONSIDERED-YES/NO
CONSTRUCTION (DESIGN & MANAGEMENT) REGULATIONS 2007

Design Risk assessments are conducted throughout the design stage of this project, in accordance with the Company Procedures in the Health & Safety Manual and the Acop Managing Health & Safety in Construction . Where reasonably possible all areas applicable to the design have been identified and noted for action on Risk Assessment Sheets specific to this project. This drawing should be read in conjunction with the risk assessments. This information is to be provided to the CDM Co-ordinator to be included in the Health & Safety Plan.

GENERAL NOTES

1. No dimensions to be scaled from this drawing.
2. The contractor must verify all figured dimensions on site before commencing any work or making any shop drawings.
3. This drawing is the sole copyright of PSK Prout Tilbrook and no part may be reproduced without written consent.

NOTES

REVISION

DRAWING TYPE:
PRELIMINARY

CLIENT
VEREHIVE

PROJECT
24 CHURCH ROAD
NORTHENDEN
MANCHESTER

DRAWING TITLE
EXISTING
GROUND & FIRST
FLOOR LAYOUTS

PSK Prout Tilbrook
CHARTERED SURVEYORS
513 Bradford Road, Batley, WF17 8LL
Tel: 01924 422 402 Fax: 01924 422 502
www.psk.co.uk

DATE	JULY 09	SCALE
DRAWN BY SH	CHECKED BY	1:100 @A2
DRAWING NUMBER		REVISION
PT3693-P-03		