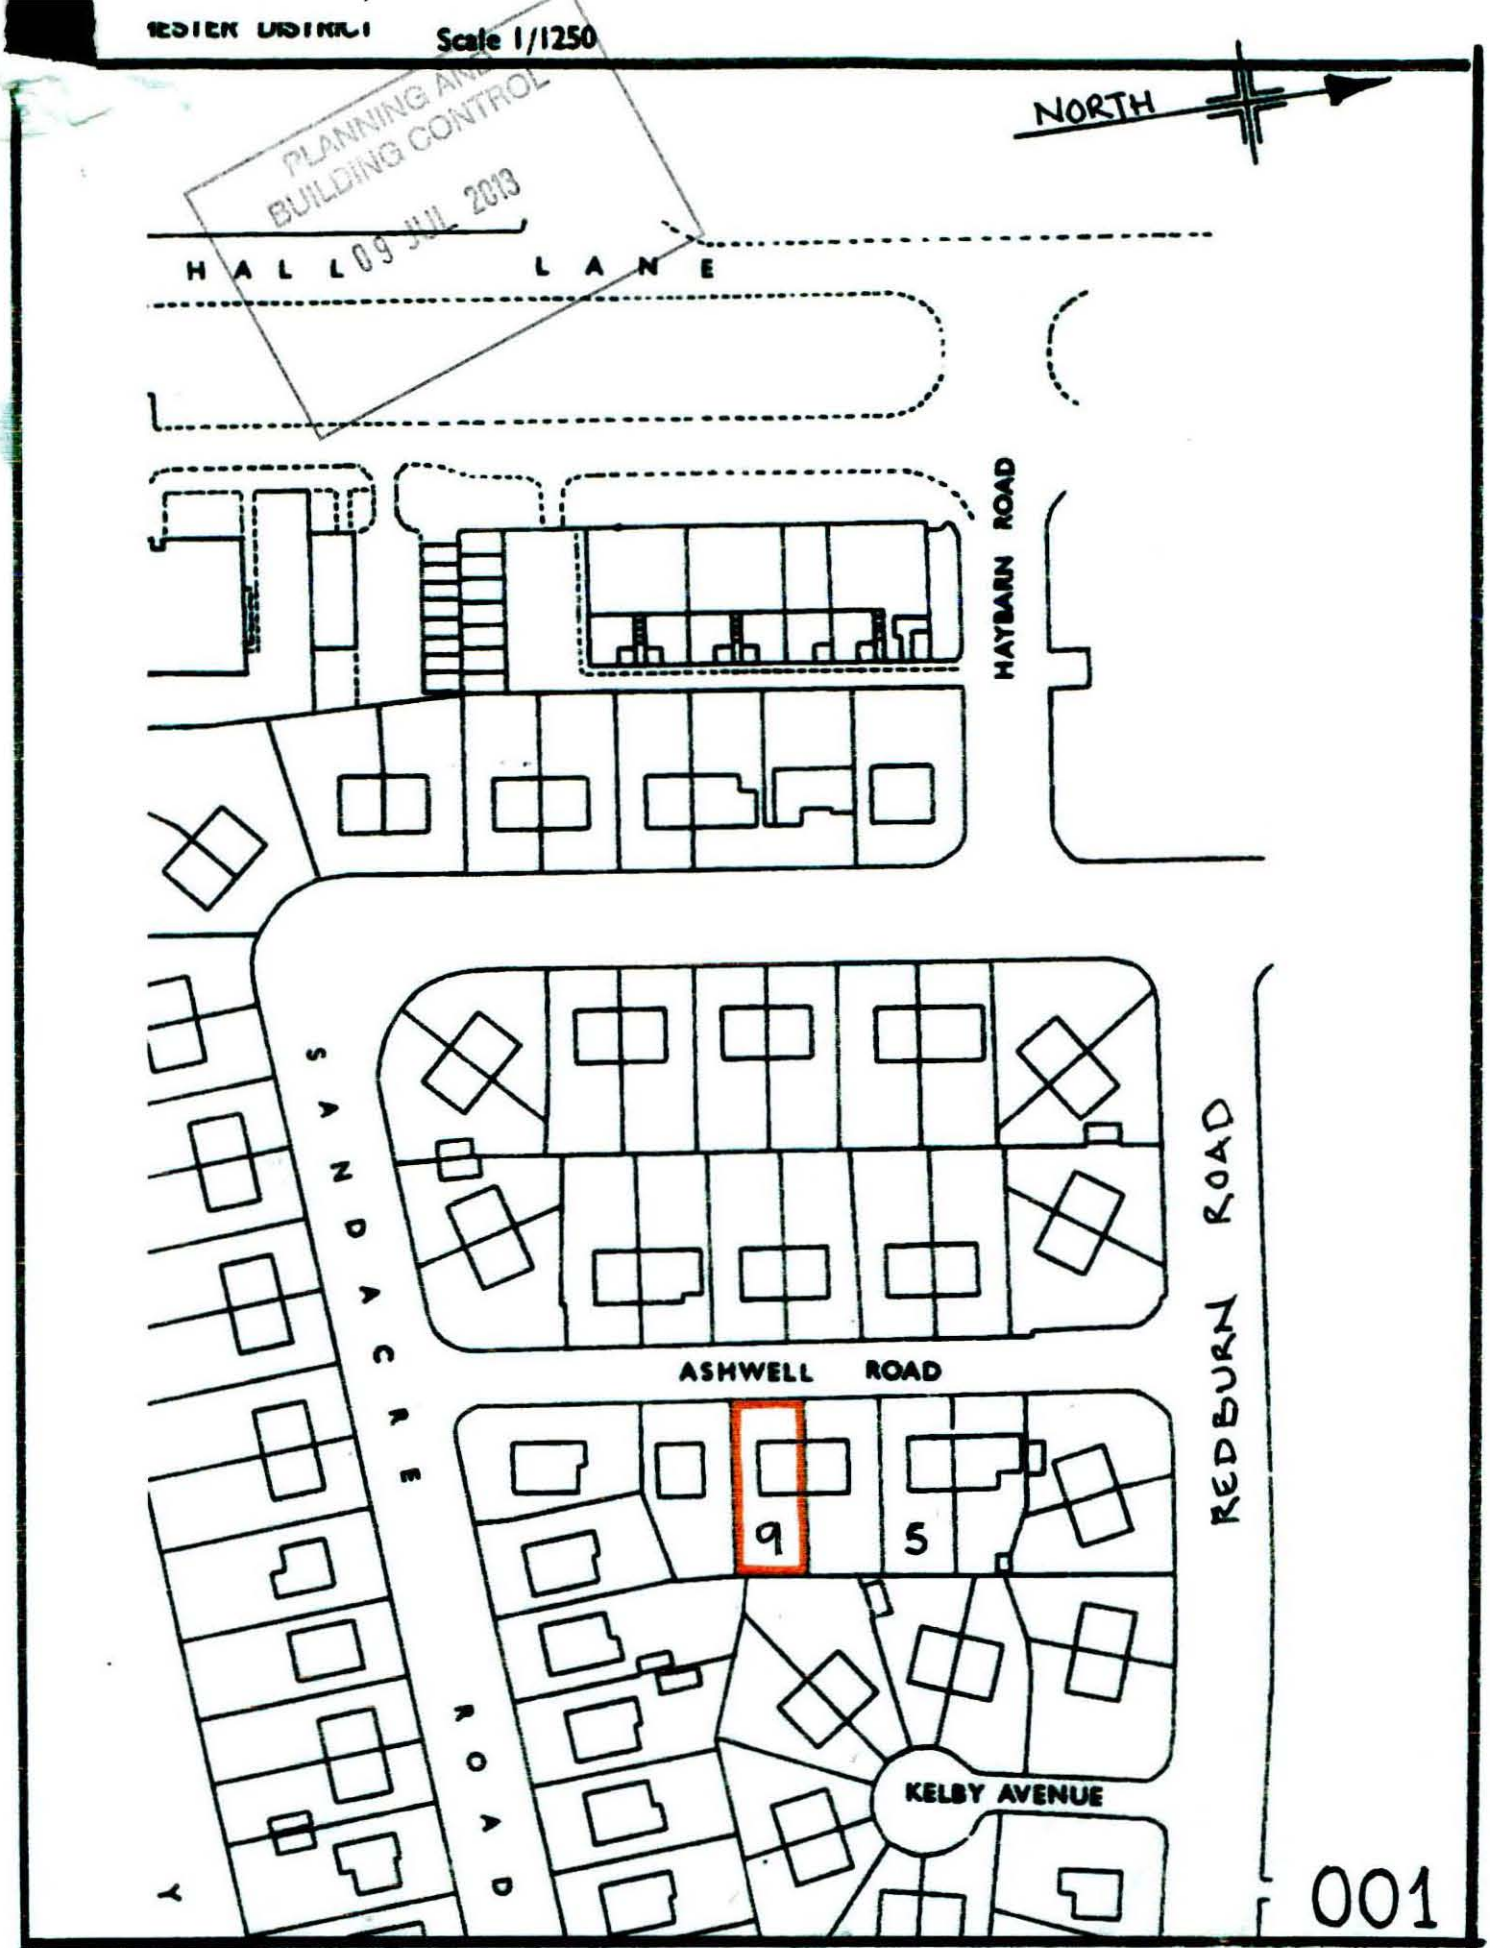

Proposed Side & Rear Extension
9 Ashwell Rd
Baguley
M23 1AL

Location Plan

drg no.	**AH/TD/001**
scale	**1 : 1250 @ A4**
date	**Mar 2012**