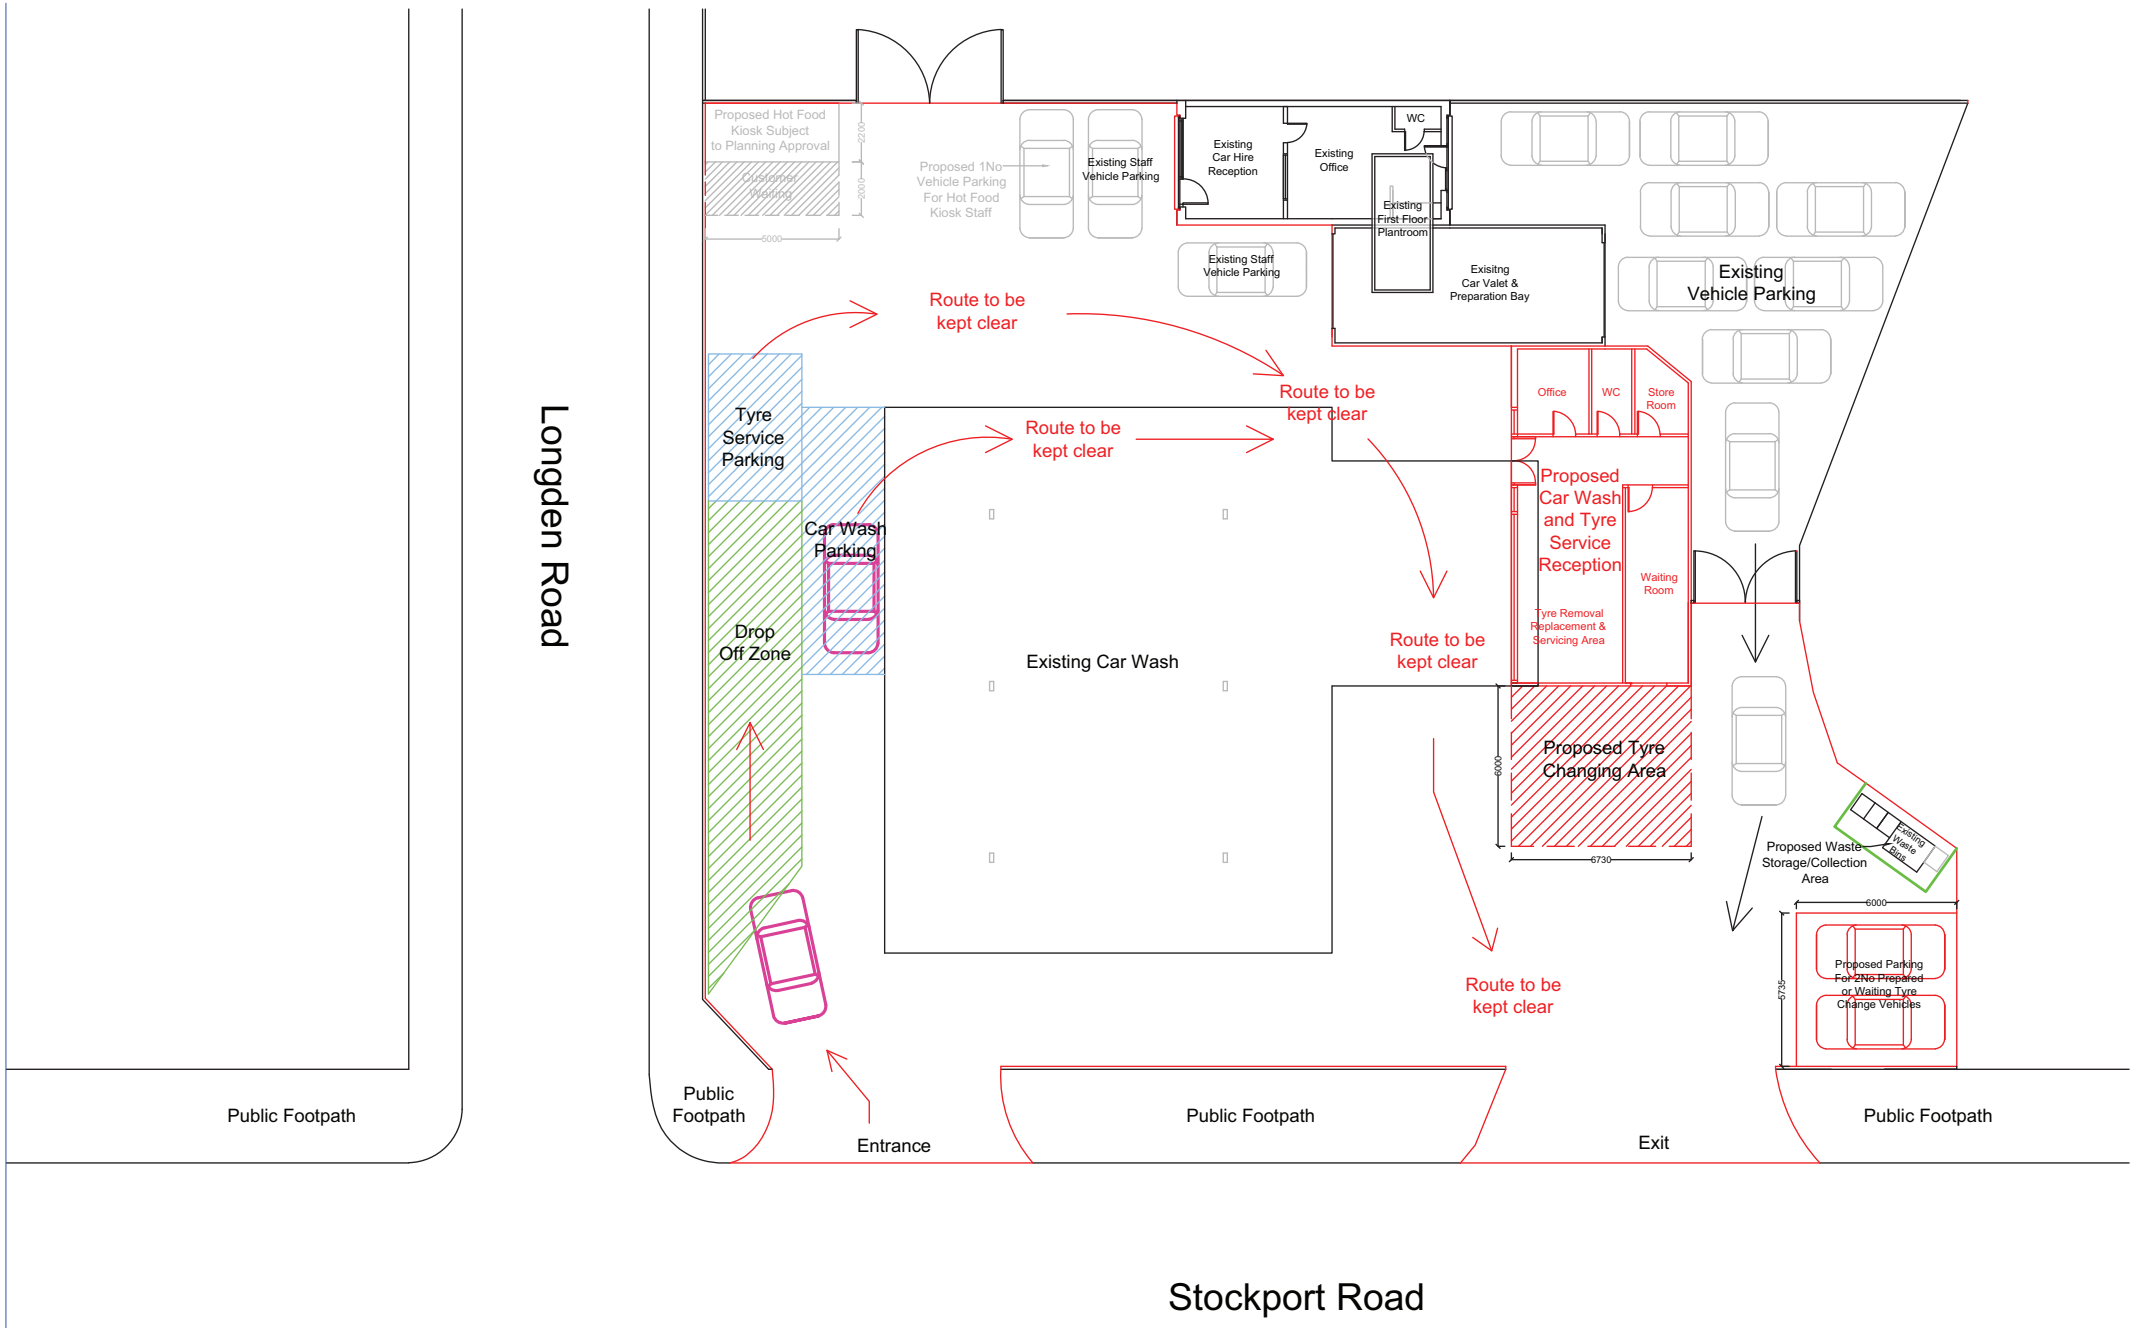

Mohammed Khan BSc (Hons) MNAEA Building Surveyor & Property Consultant 22 Buttermere Road, Gatley, Cheadle, SK8 4RH Tel: 0161 428 8652 Mobile: 07890 269580	Project Name: Proposed Use Class Change to Part of the Site, (Tyre Service and Retail Use) Drawing Name: Proposed Site Plan	Project Address: 691- 697 Stockport Road Longsight, Manchester, M12 4QN	Project Ref: 01.13.02 Date: 04.02.13 Scale: 1:200 Paper Size: A3	Sheet: 06 Rev: 01