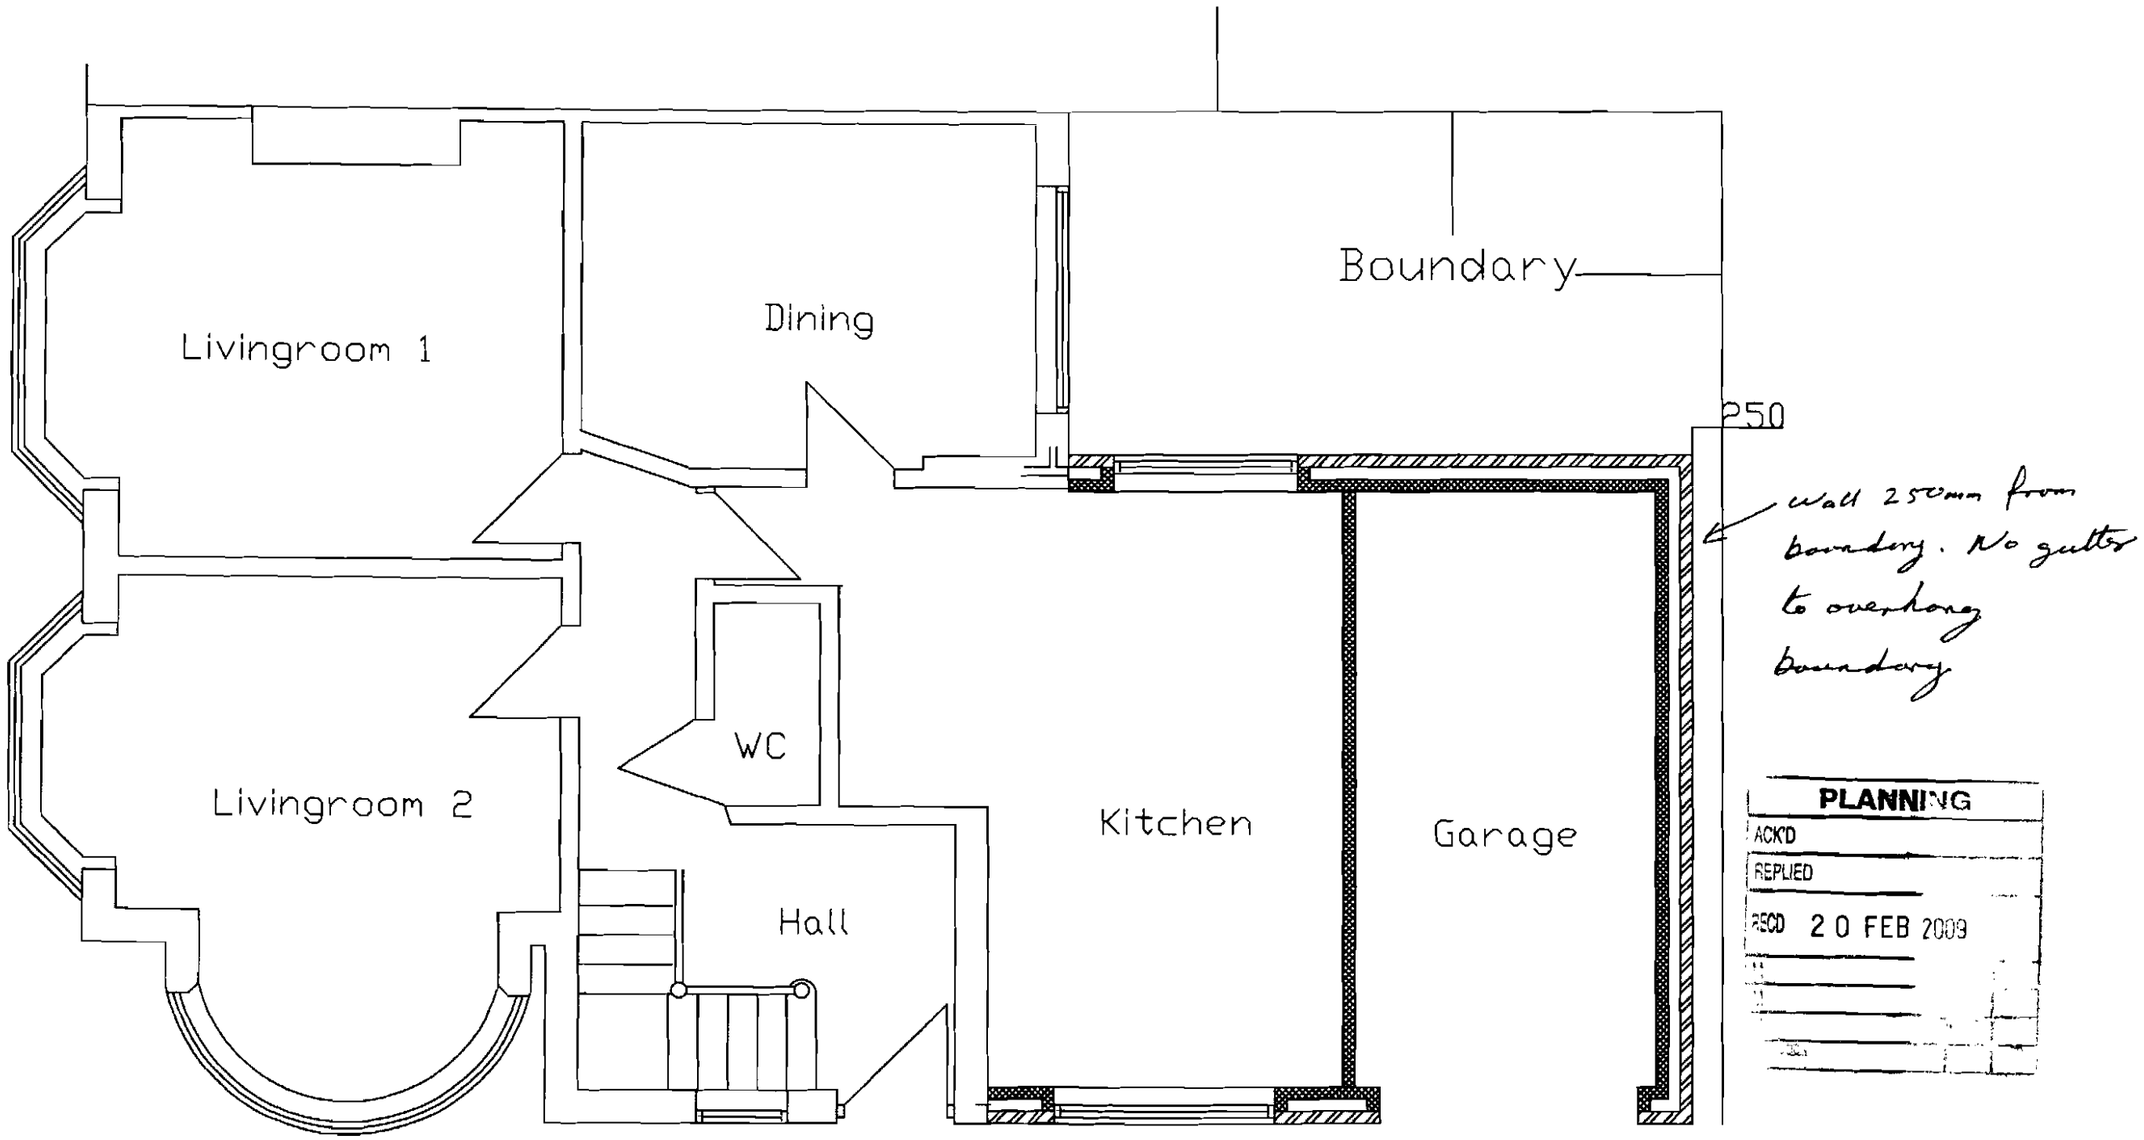


PLANNING
ACK'D
REPLIED
RECD 20 FEB 2009

Proposed Ground Floor Layout

Title	Single storey side extension
Location	18 Connaught Ave, Burnage
Scale	1:50
Date	9/02/09
Drwg No/ Rev	GD/03