
Do not scale from drawing
Dimensions are to be checked on site
If in doubt please ask

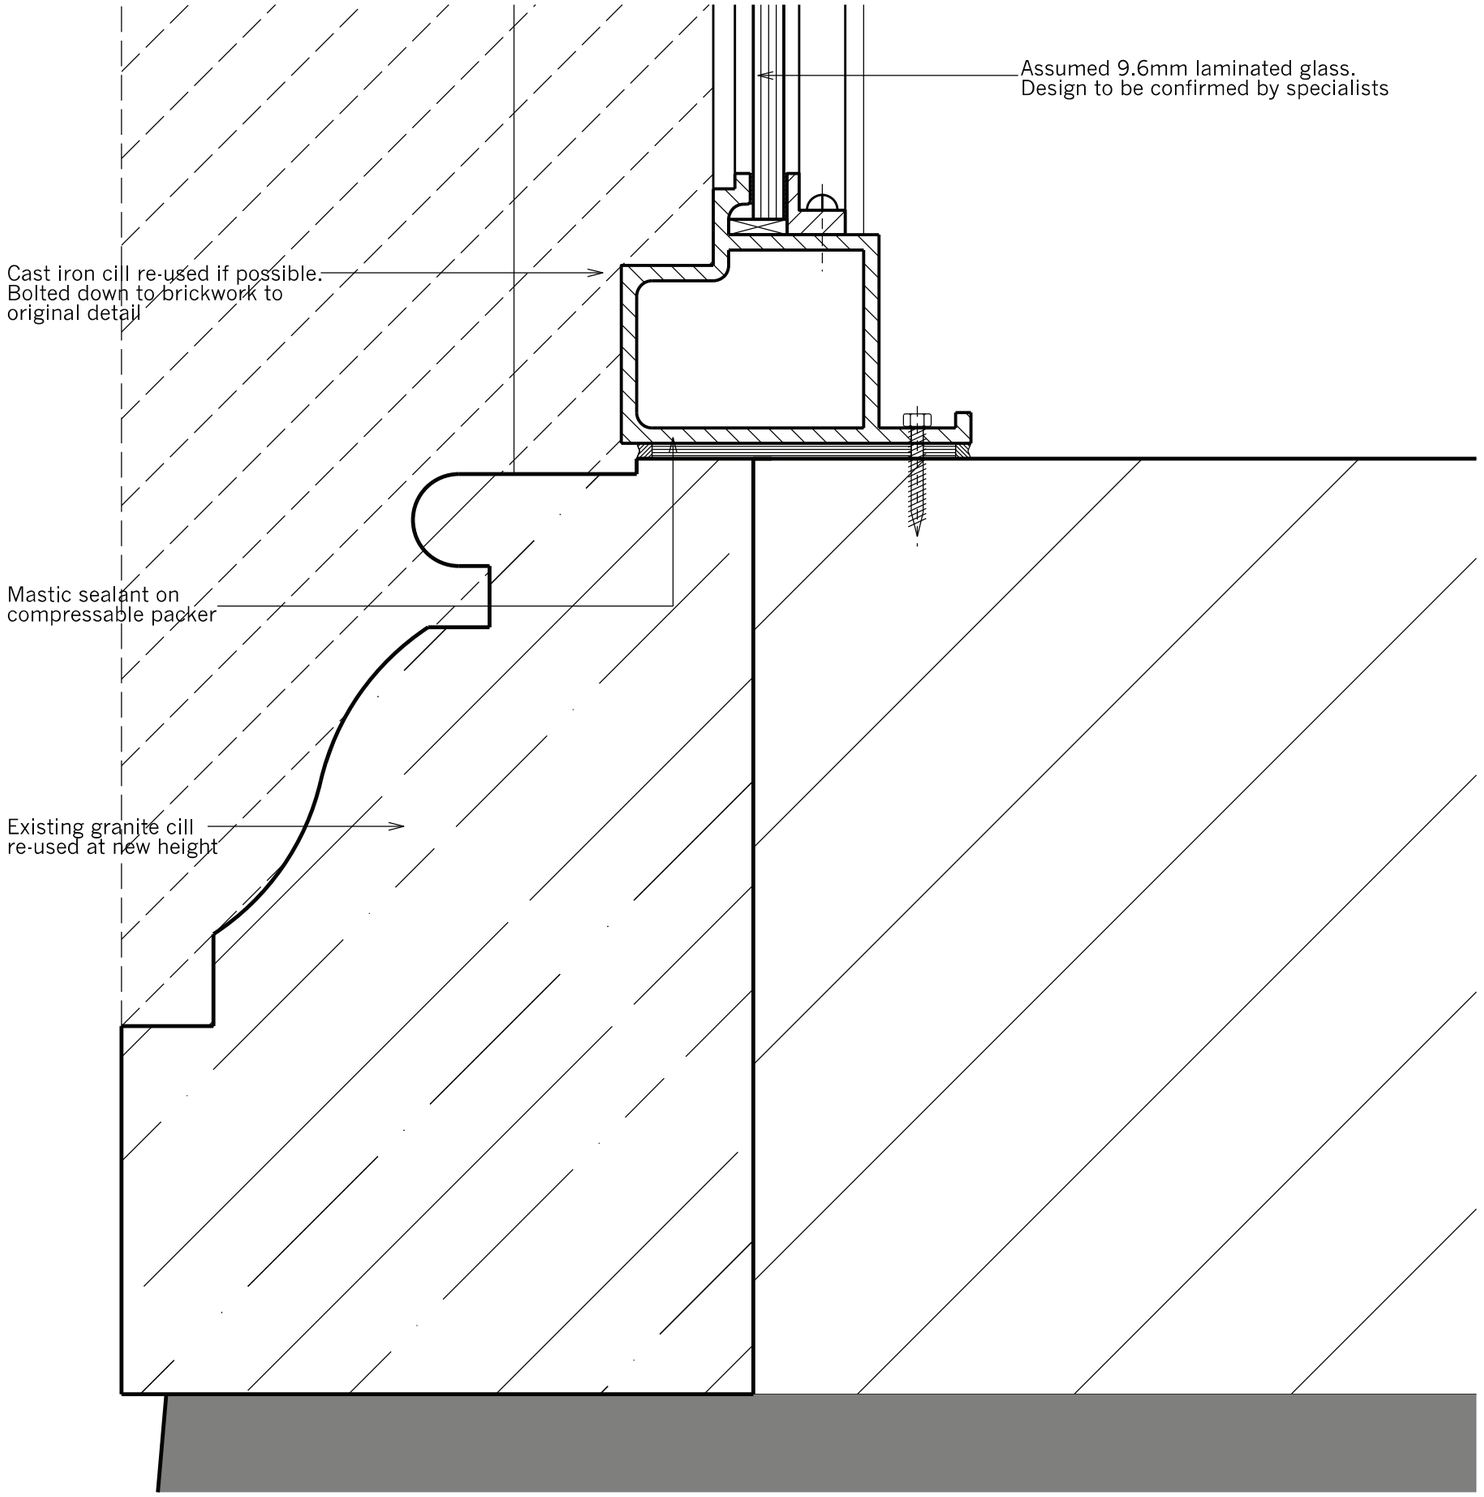

53 King Street LLP
53 King Street, Manchester

PROPOSED
Detail A

–

Drwg. No: **7361 (31) 200** Rev: _
Date : 29/05/12 Scale: 1:2 @A3 Checked by : _

PLANNING

buttress fuller alsop williams · architects

31-33 Princess Street, Manchester, M2 4BF · telephone + 44 (0)161 236 3303
fax + 44(0)161 236 3603 · web site:www.bfaw.co.uk · email:contact@bfaw.co.uk
Buttress Fuller Alsop Williams Ltd is Registered in England and Wales: 5363573