
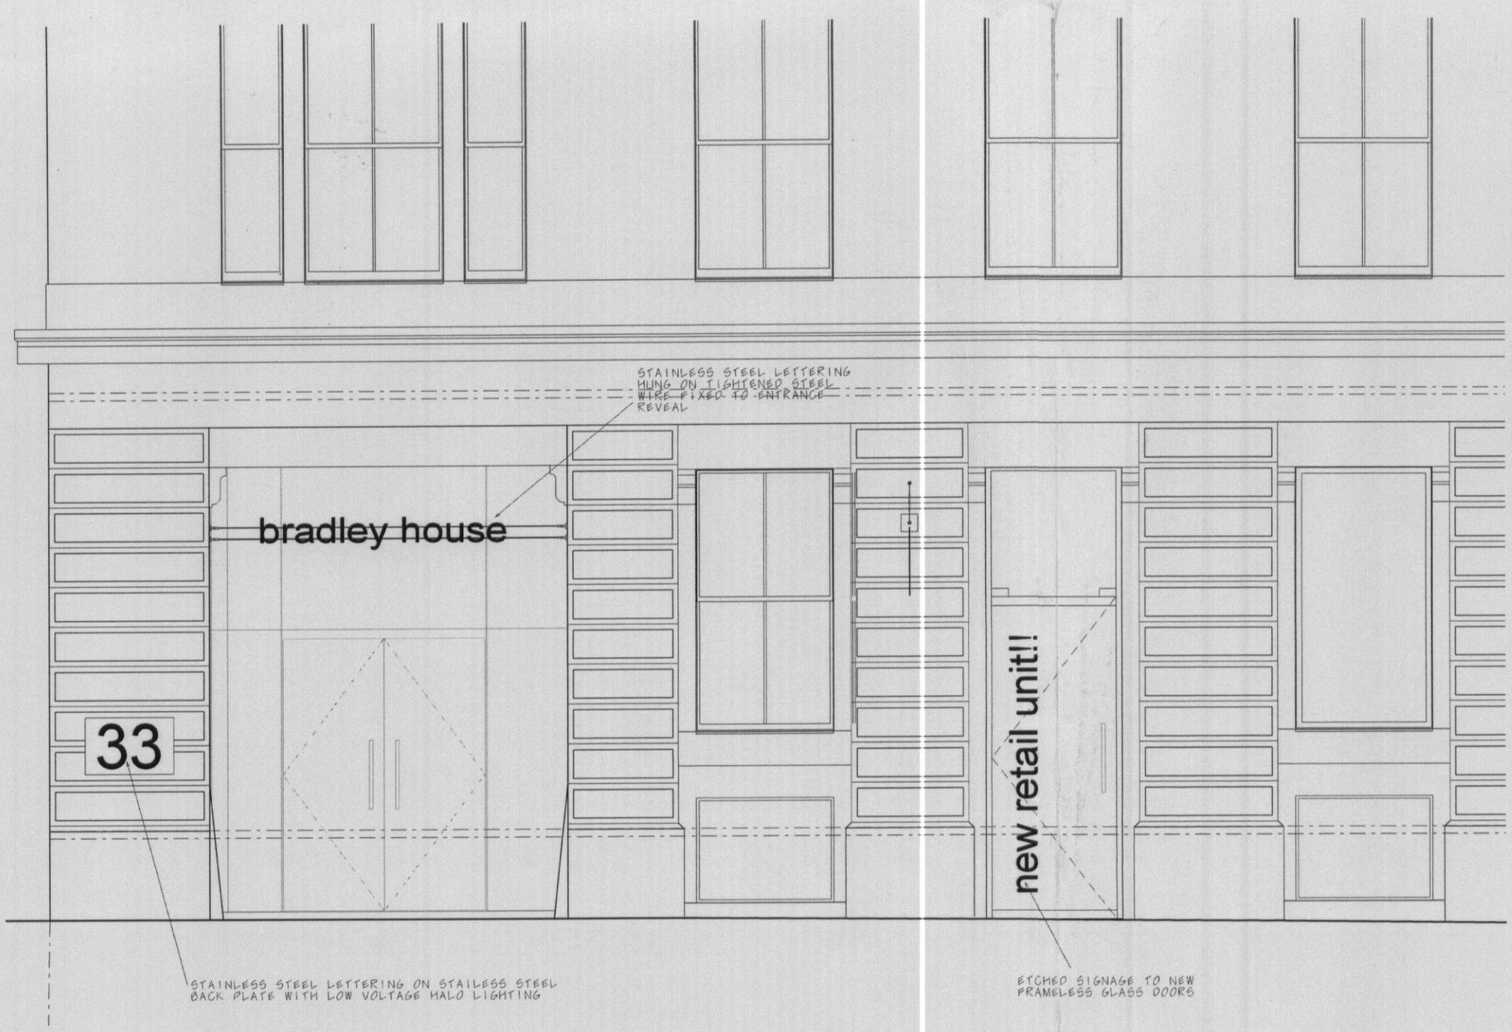


Part Newton Street Elevation 1 : 50

Part Section

1 : 50

PLANNING
ACK'D
REPLIED
REC'D 19 MAR 2009
M
M
M
FOR ACTION

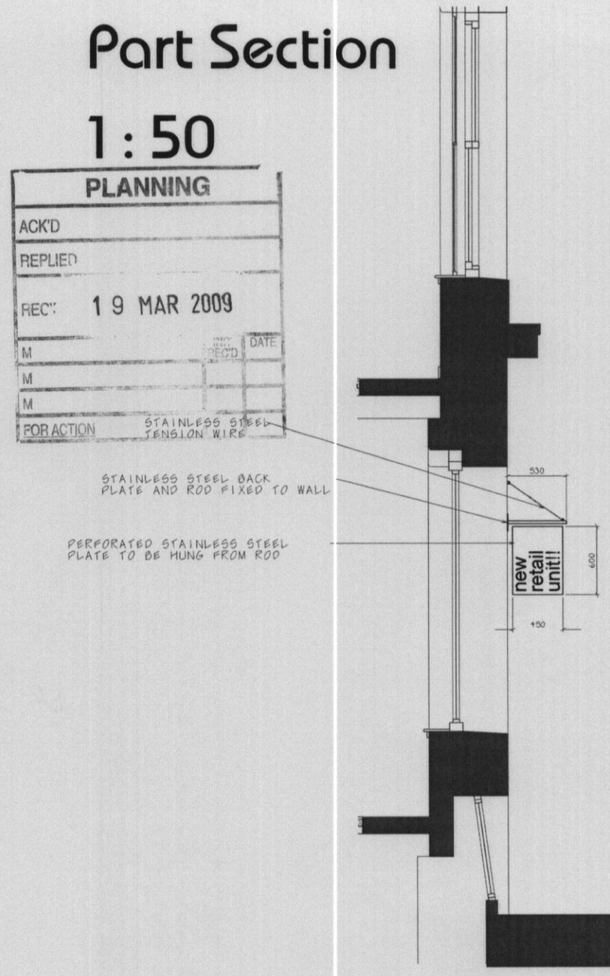

D - 02-09 - main signage moved to within entrance reveal
C - 02-09 - projecting sign reinstated - signage altered to face of bldg
B - 10-08 - banner signage removed in line with planner guidance
A - 07-08 - drawing re-number from PP13 to PP24 signage altered from banner type lighting changed to halo lighting

linberg
design associates limited
1 - 5 The Downs, Altrincham Cheshire, WA14 2QD
(t) 0161 923 0396/0397 (f) 0161 923 0391 (e) mail@linberg.co.uk

Project Title :
Bradley House
Newton Street
Manchester M1
Mr Chowdhary

Drg Title :
Proposed Retail Signage Strategy

Drg No. :	Revision :
PP24	D
Scale : 1 : 50 @ A3	Drawn By / Date : JML