
©Crown Copyright 2010
Reproduction in whole or in part is prohibited without the prior permission of Ordnance Survey.

Do not scale from drawing
Dimensions are to be checked on site
If in doubt please ask

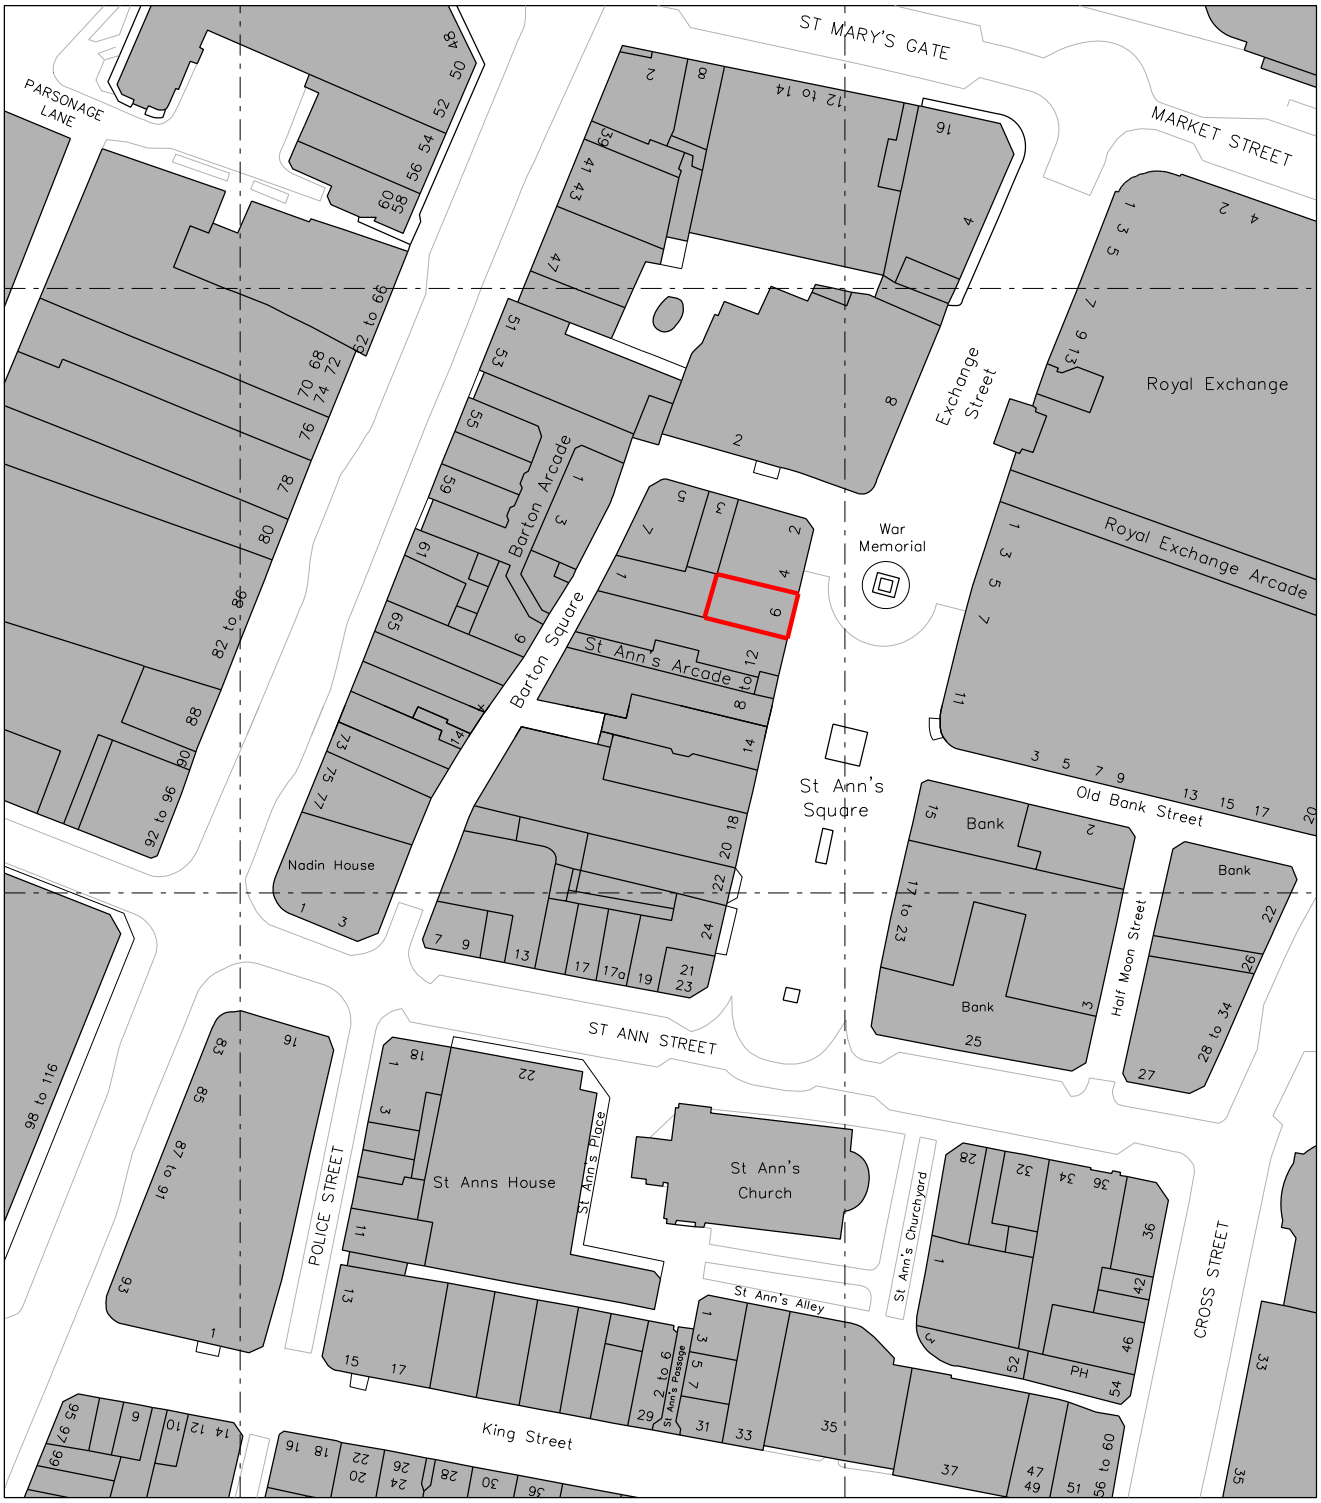

NORTH POINT

Site Ownership

Site Boundary

0 10 20 30 40 50 100m

SCALE 1:1250

Chocbox Ltd.
(No.6) St Annes Sq, Manchester
- Signage
EXISTING PLANS
- Location Plan
–

Drwg. No: **7363 (01) 001** Rev: -
Date : 21.06.2012 Scale: 1:1250 @A4 Checked by : SA

PLANNING

buttress fuller alsop williams · architects
31-33 Princess Street, Manchester, M2 4BF · telephone + 44 (0)161 236 3303
fax + 44(0)161 236 3603 · web site:www.bfaw.co.uk · email:contact@bfaw.co.uk
Buttress Fuller Alsop Williams Ltd is Registered in England and Wales: 5363573