
COPYRIGHT OF ATELIER MB LTD
DO NOT SCALE FROM THIS DRAWING
DIMENSIONS TO BE CHECKED ON SITE


**Key**

- Existing
- Existing to be removed none original fabric
- Existing to be removed original fabric

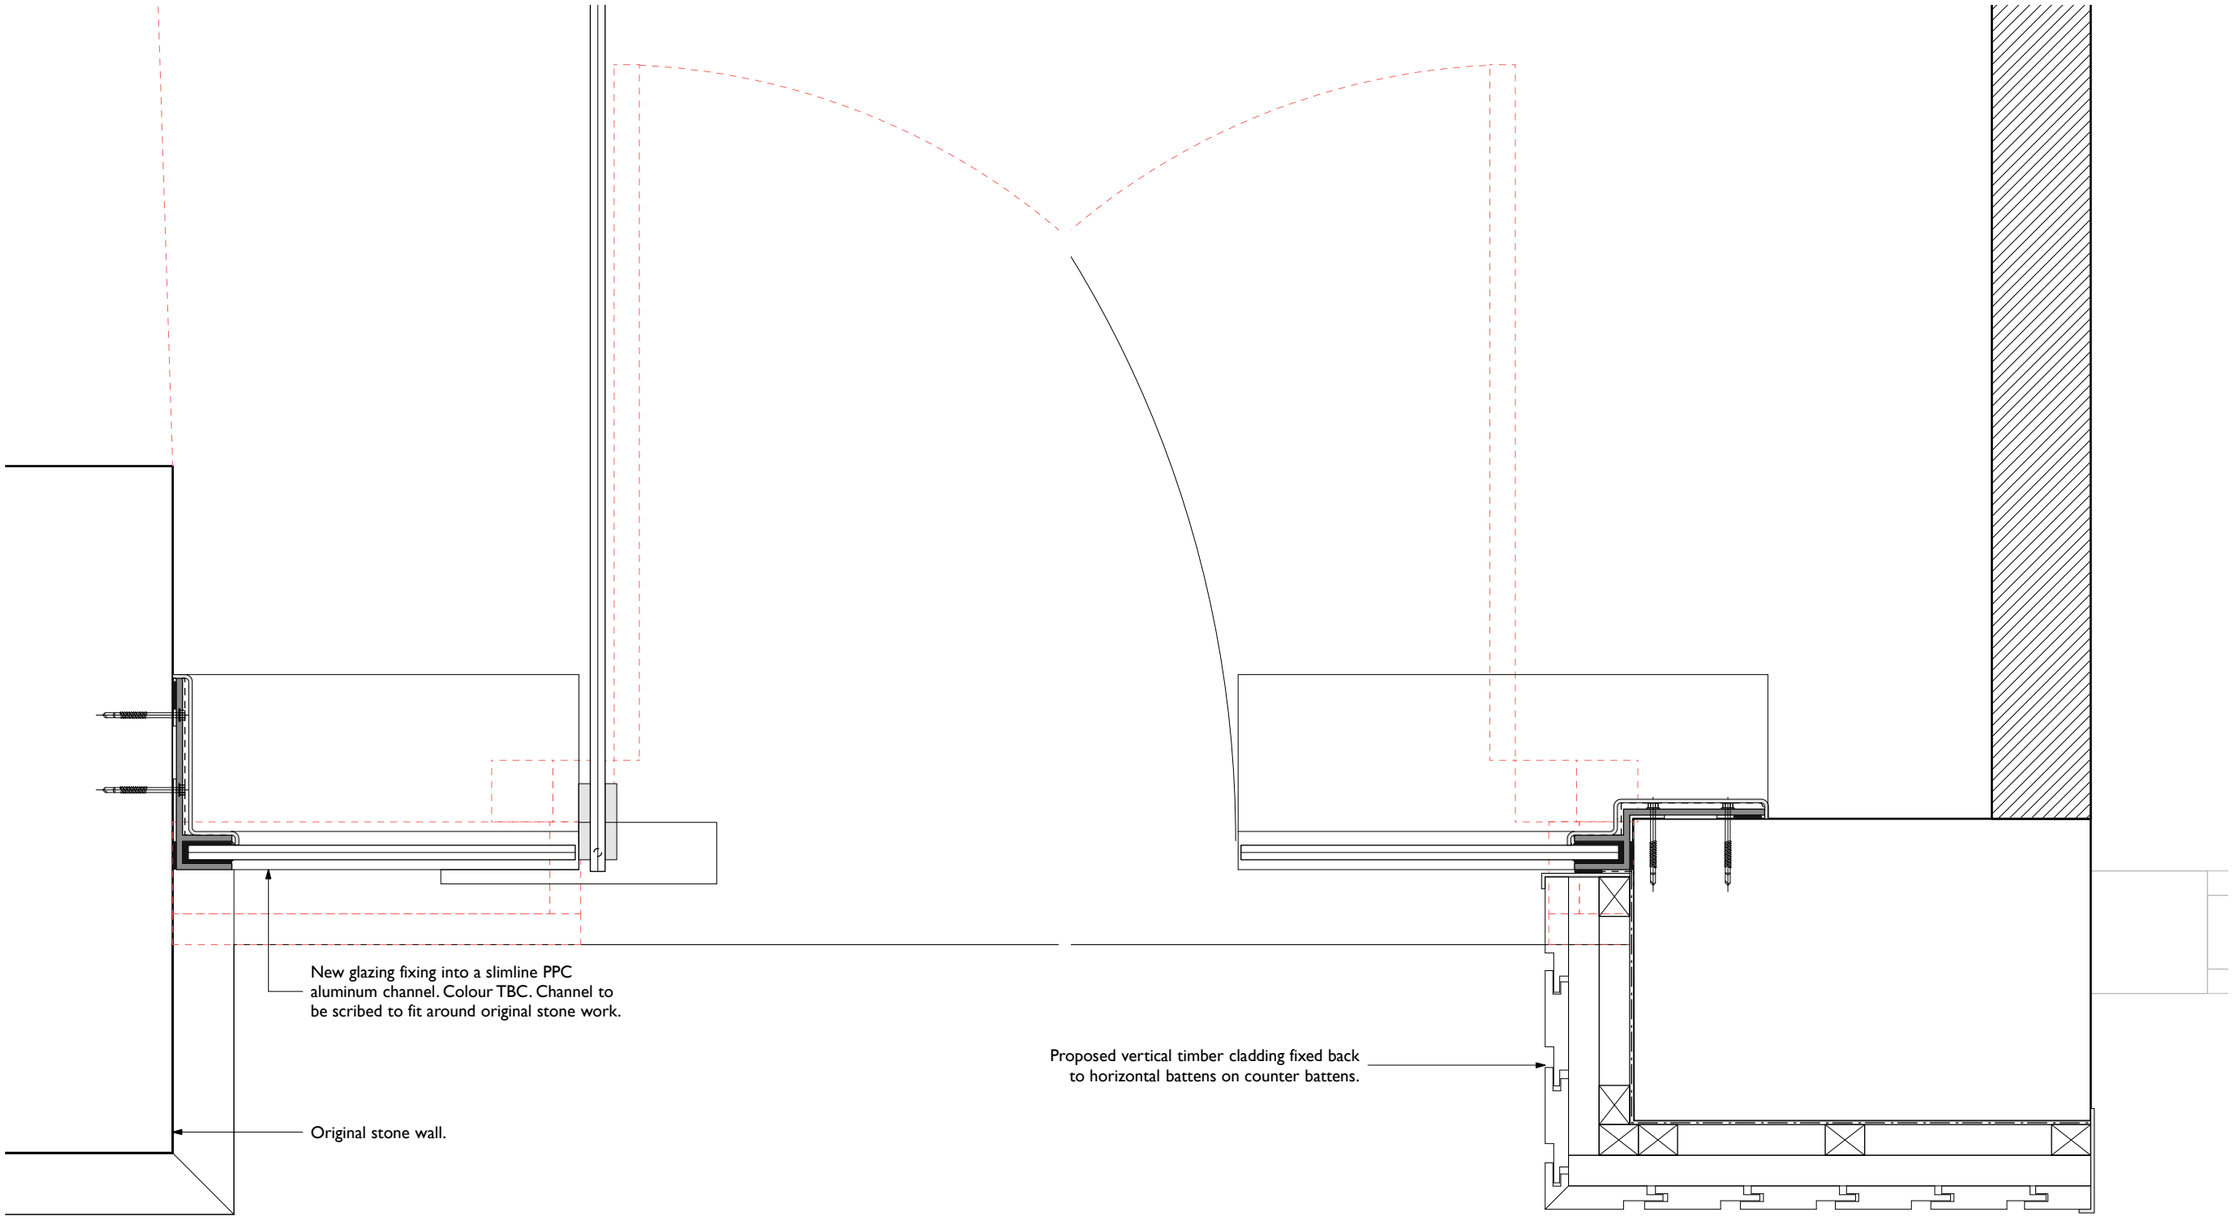


400/1 Proposed Entrance Door Jamb Detail

400/2 Proposed Entrance Door Jamb Detail

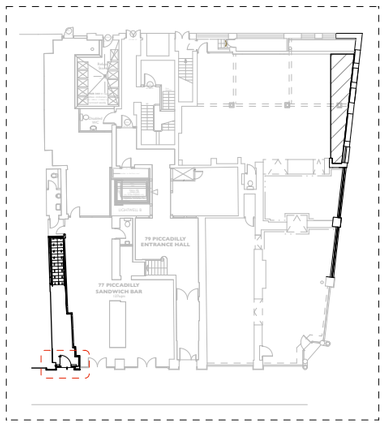


77 Piccadilly Basement

**Proposed Entrance**
Proposed Details

| | |
|---|---|
| scheme | 1645 |
| drwg no. | **P(400)** |
| rev | - |
| scale | **1:5@A3** |
| date first drawn | Feb 16 |
| drawn | MM |

***SK** sketch **P** proposed **T** tender **C** construction **AB** asbuilt*

**www.ateliermb.co.uk**
**t** 0161 236 0051
**e** architect@ateliermb.co.uk

Atelier MB
Urban Architects