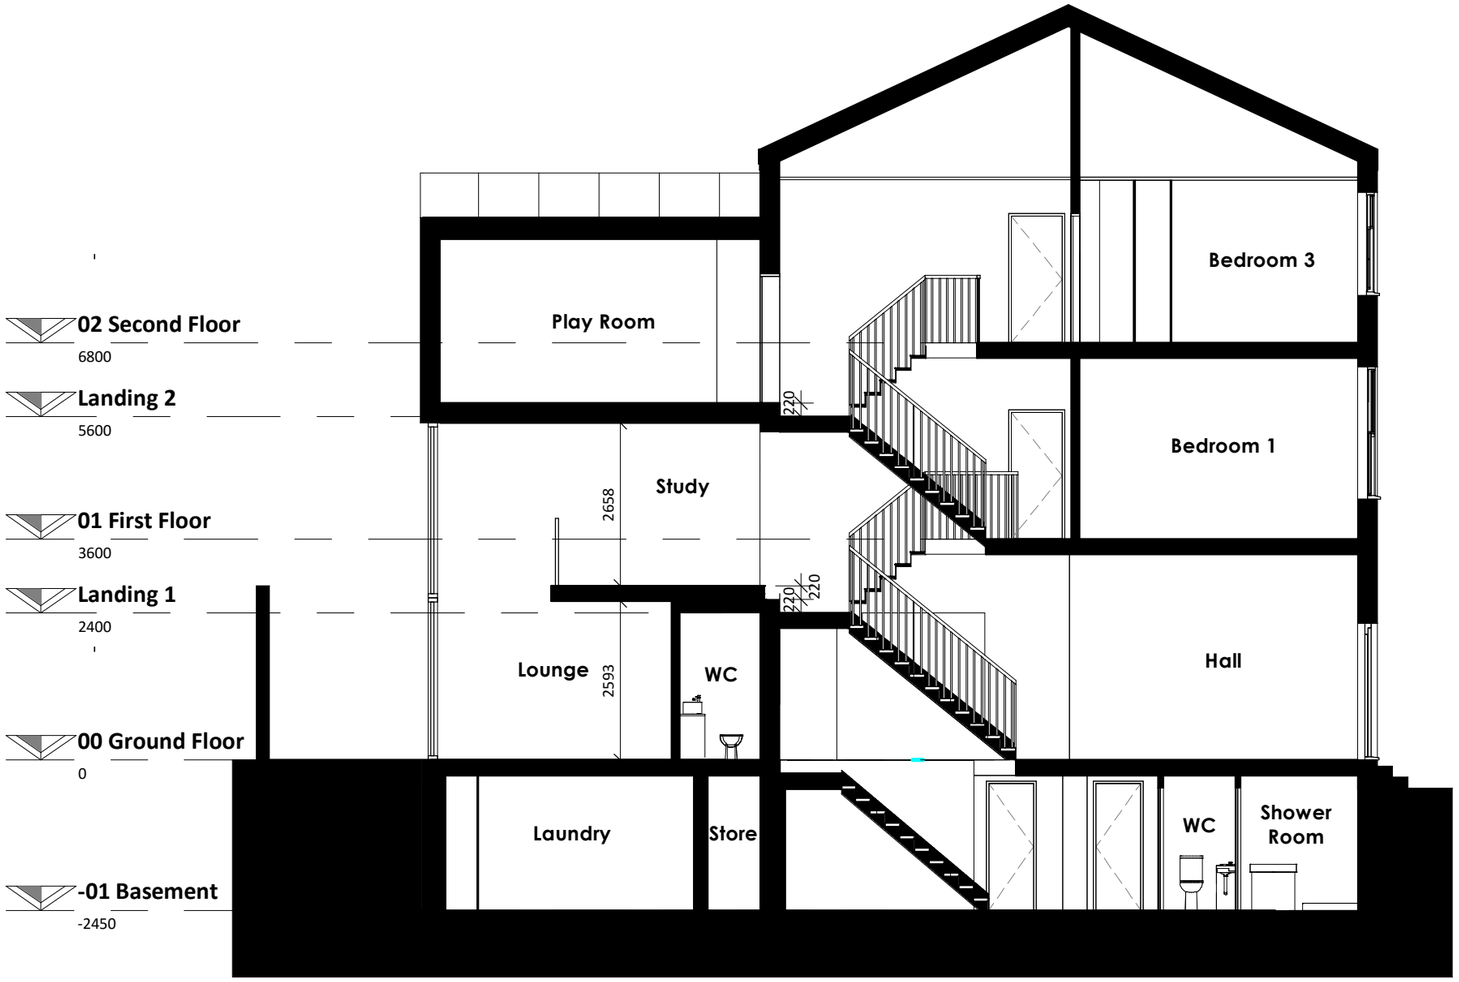


Section A-A

1 : 100

Rev	Date	Int	Description

btp ARCHITECTS

RIBA Chartered Practice

Client: Kingsdean

Project: 15 St. John Street, Manchester

Job No: 2833

Scale @ A3: 1 : 100

Description: Section A-A

Drawn By: AJ | Checked By: DJ | Date: 19.09.16 | Status Code: S2

Drawing No: 106

Rev:

Purpose of Issue: Planning

File Identifier: SJ-BTP-00-S-DR-A-2833_106

DO NOT SCALE FROM THIS DRAWING
ALL DIMENSIONS MUST BE CHECKED ON SITE BY CONTRACTOR PRIOR TO CONSTRUCTION

Elizabeth House, 486 Didsbury Road, Heaton Mersey, Stockport, SK4 3BS
t 0161 443 1221 **e** info@btparchitects.co.uk **w** www.btparchitects.co.uk