
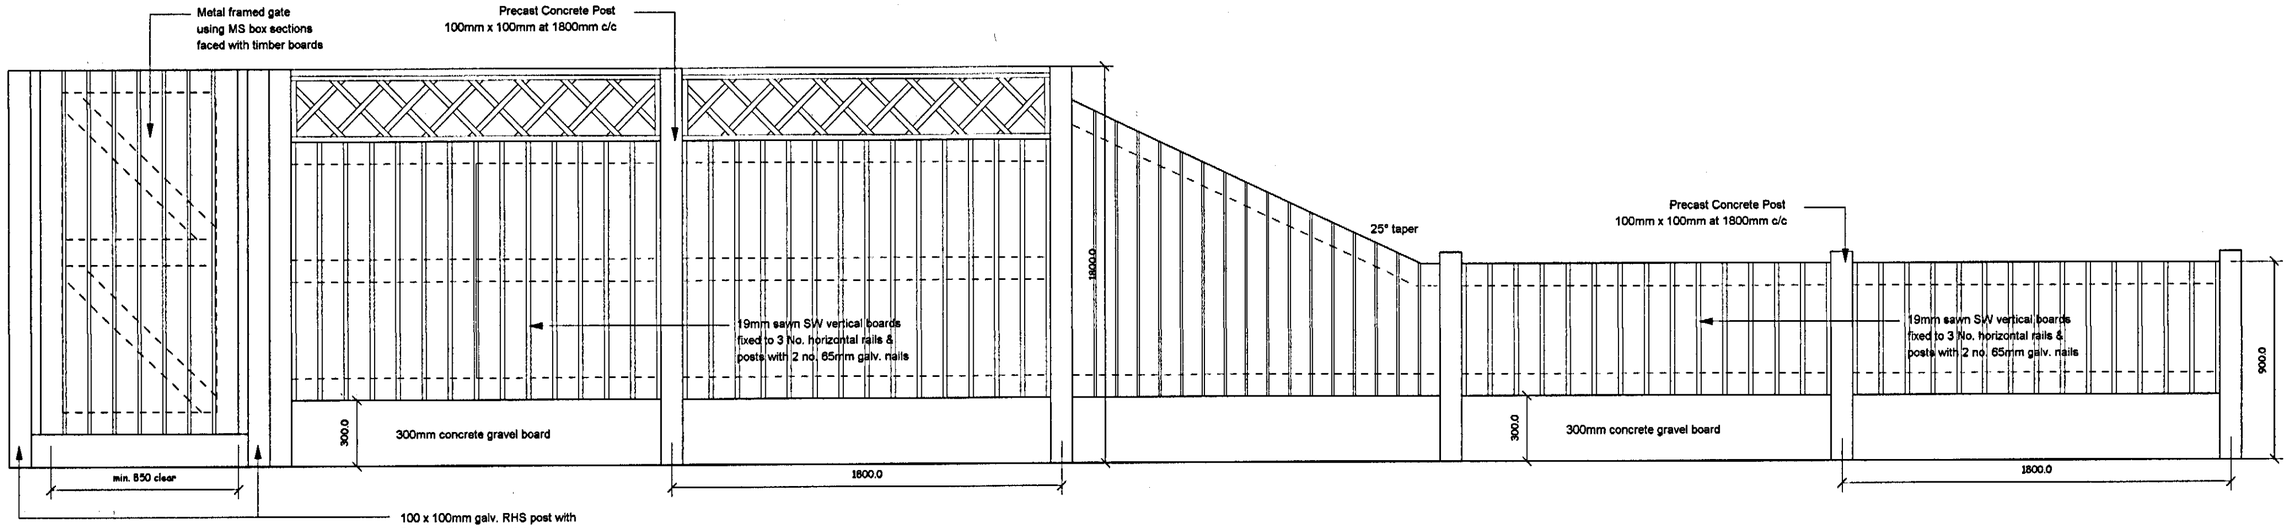



1800mm high close boarded timber fence (i)
incorporating 300mm SW trellis

Transition panel


900mm high close boarded timber fence (ii)

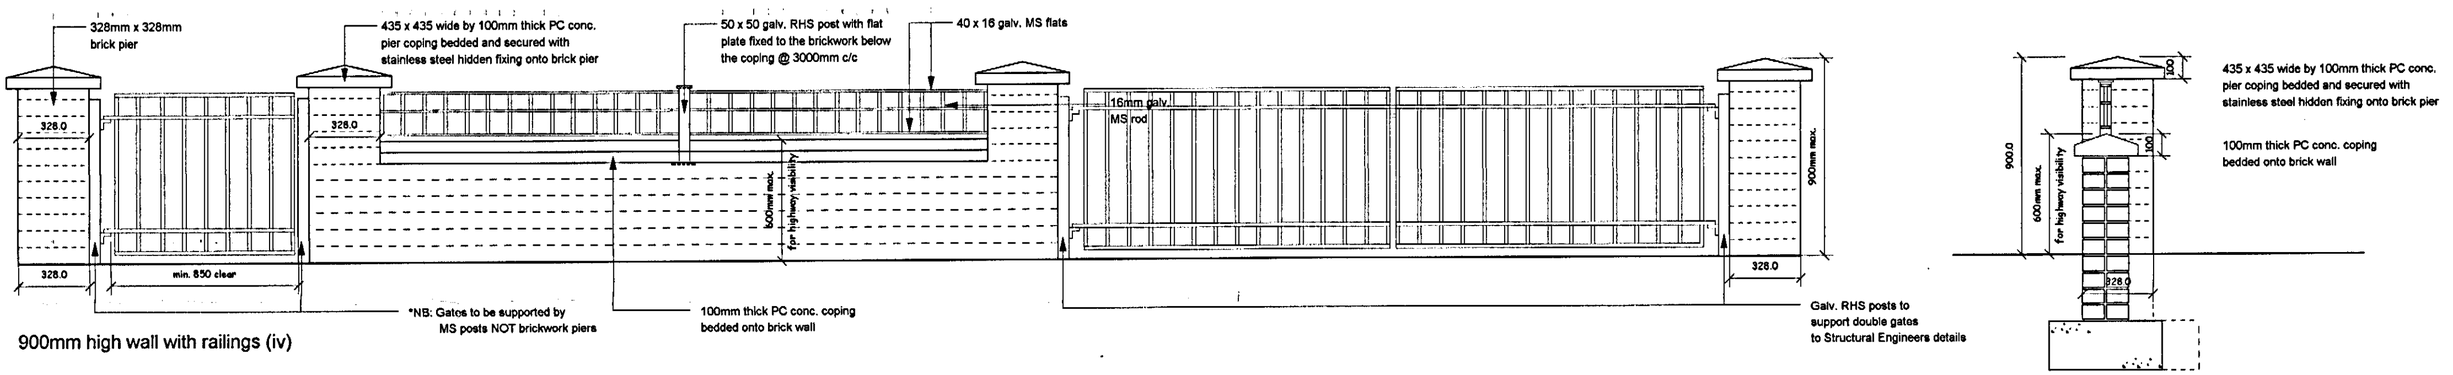

900mm high wall with railings (iv)

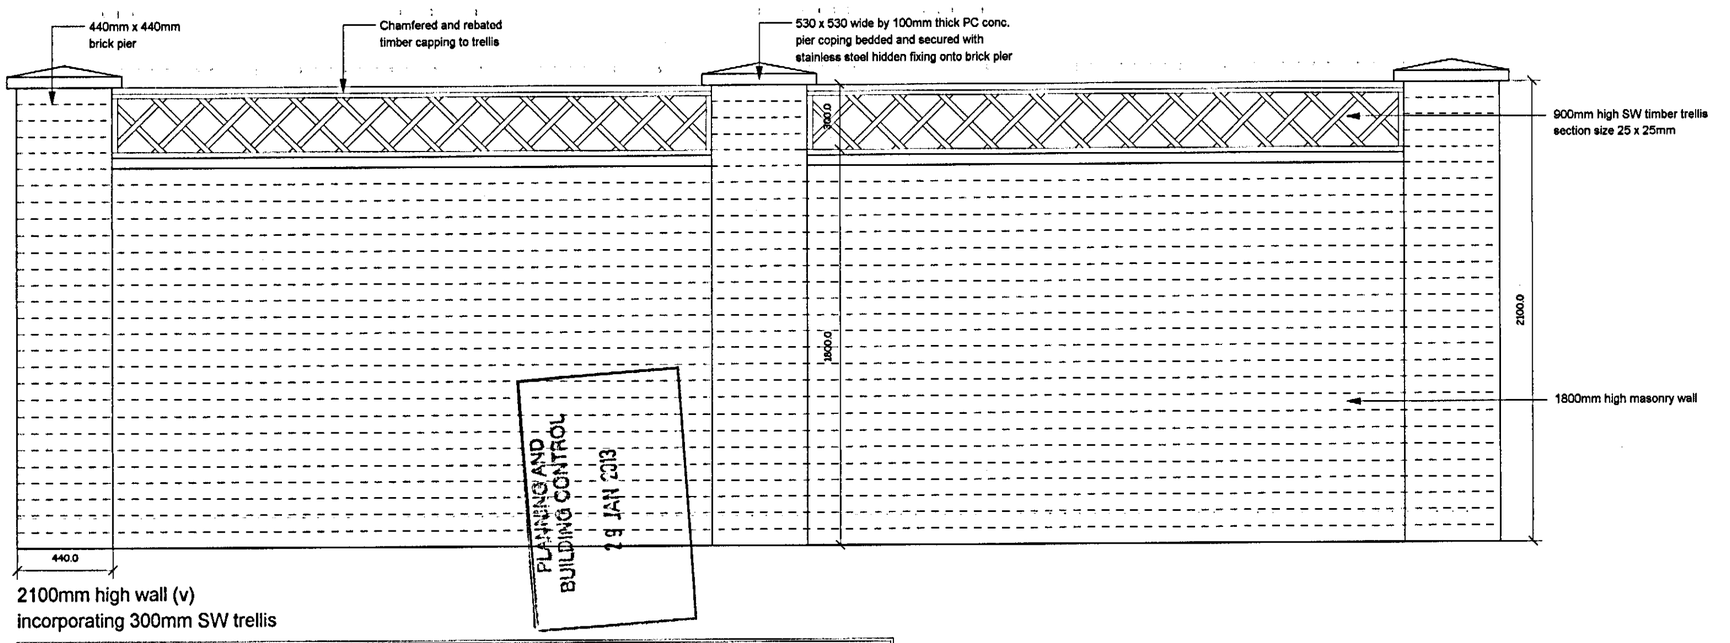

2100mm high wall (v)
incorporating 300mm SW trellis

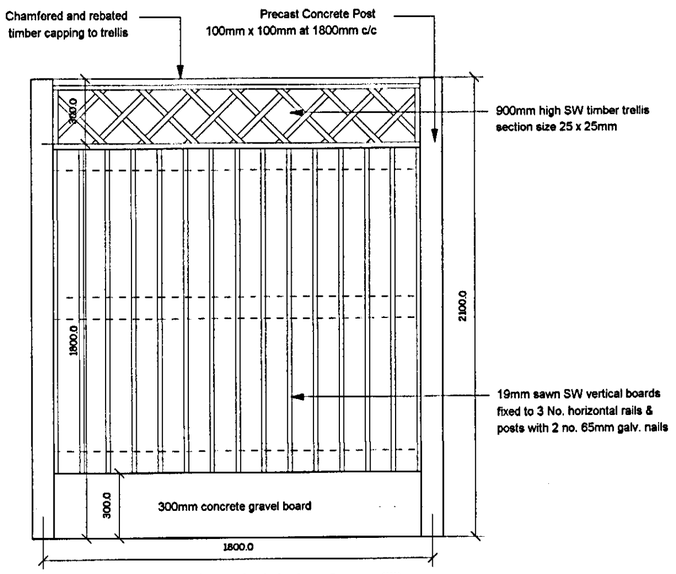

2100mm high close boarded timber fence (iii)
incorporating 300mm SW trellis

Client	Description			Job No	2163
Willow Park Housing Trust	Boundaries details			Drg No	09
Job	Drawn	Date	Scale	Rev.	-
Gladeside Court, Wythenshawe	-	11/12/12	1:20		

Bernard Taylor Partnership Ltd.
Architects
ELIZABETH HOUSE, 486 DIDSBURY ROAD, HEATON MERSEY,
STOCKPORT, CHESHIRE, SK4 3BS.
Tel: 0161-443 1221
Fax: 0161-442 1672
E-mail: Info@BernardTaylor.co.uk