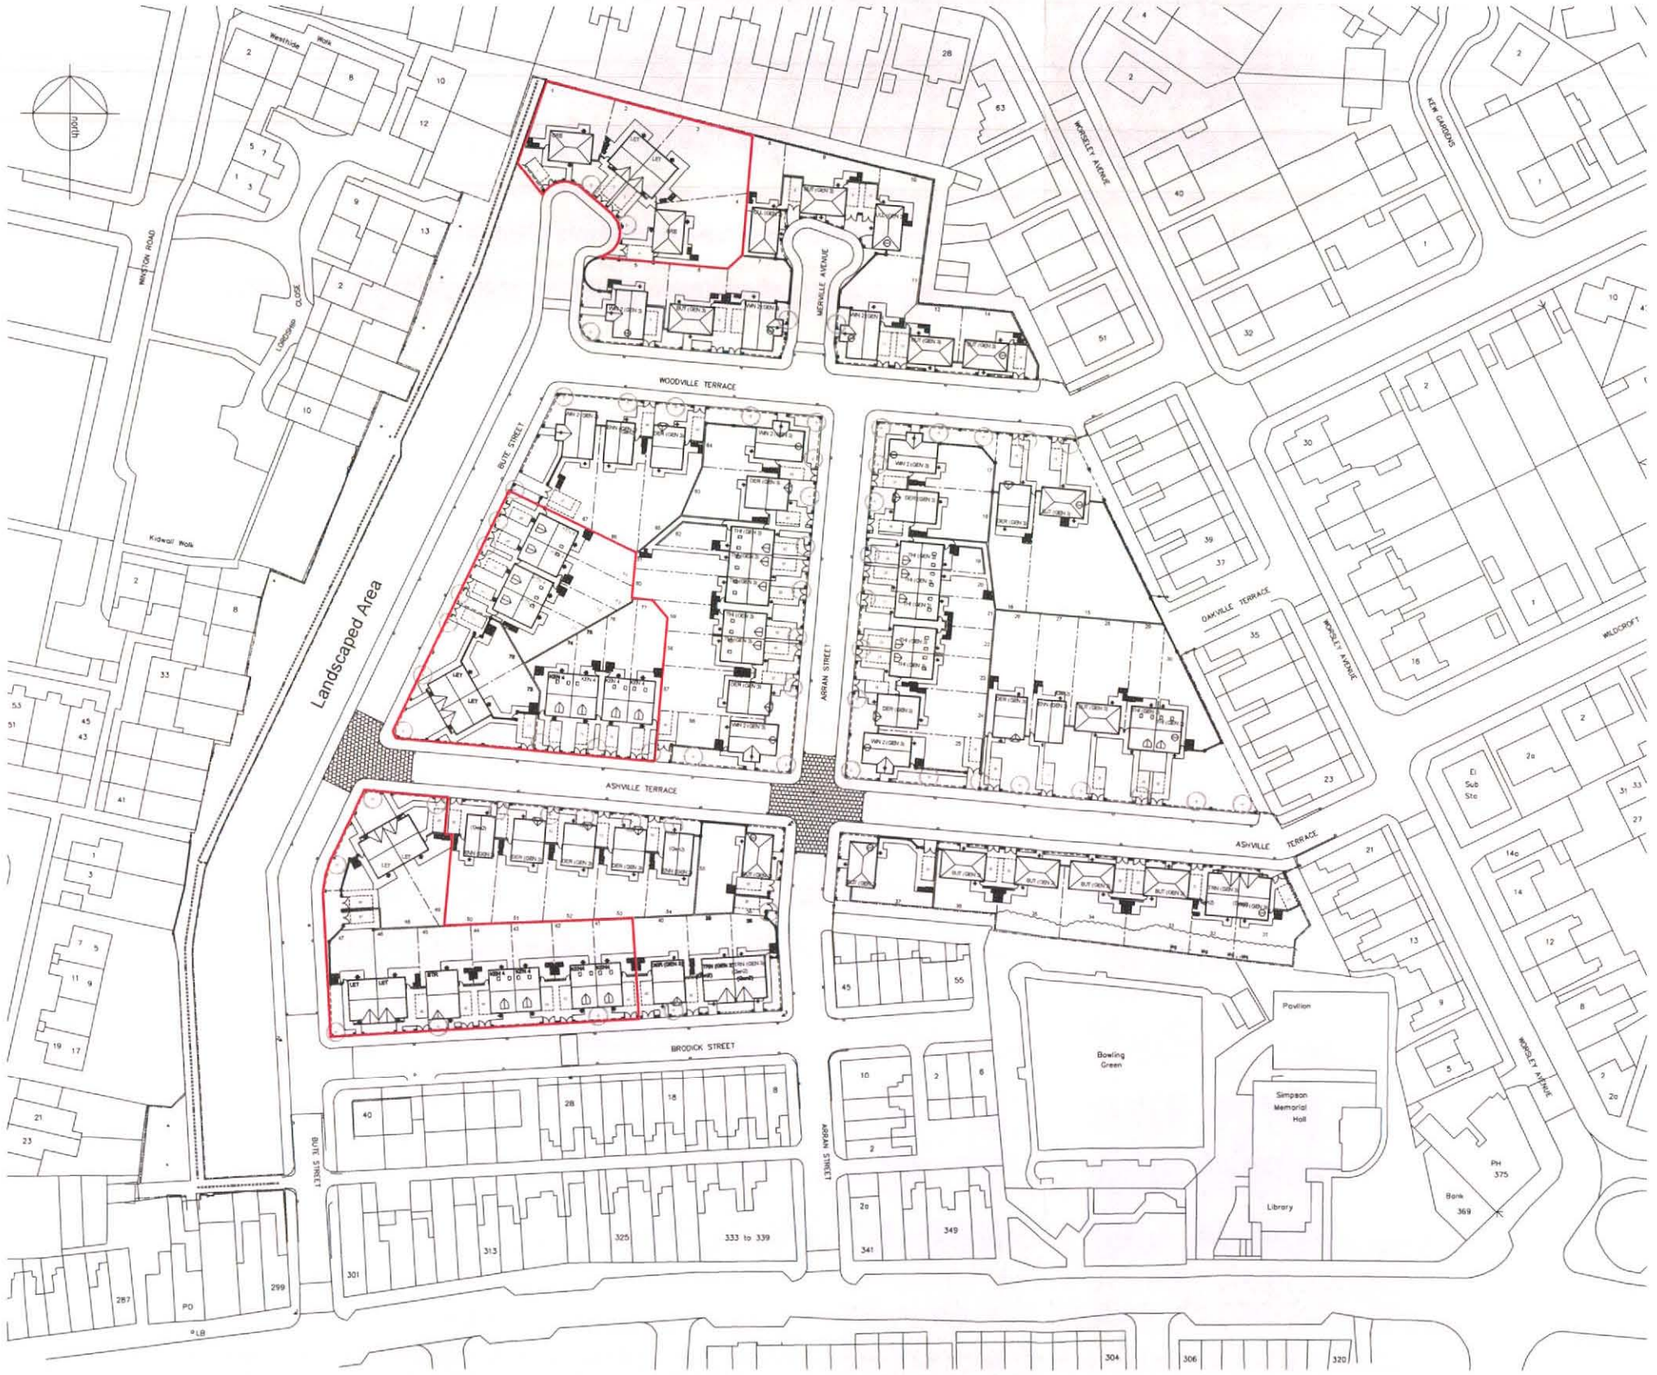

REDROW
HOMES
Redrow Homes (Lancashire) Limited
Redrow House, 14 Eaton Ave, Buckshaw Village, Chorley, Lancs PR7 7NA
Tel: 01772 643700 Fax: 01772 643701 Web: www.redrow.co.uk

PLANNING AND BUILDING CONTROL
17 JUN 2013

Baldwin Design
Consultancy Ltd

Town Farm, 17 Orford Close, Golborne, Warrington, Cheshire. WA3 3WP Tel: 01942 719513 e-mail: graham.baldwin@bdc.gb.com

Revision:

Project Title:
Residential Redevelopment

Address:
Site 4
Ashville Terrace,
Moston, Harpurhey,
Manchester

Drawing:
Location Plan

Drawing No:
RED/ M/S4/12

Drawn:	Date:
MC	Date: 20.01.12
Scale: 1.1250	Paper Size: A3