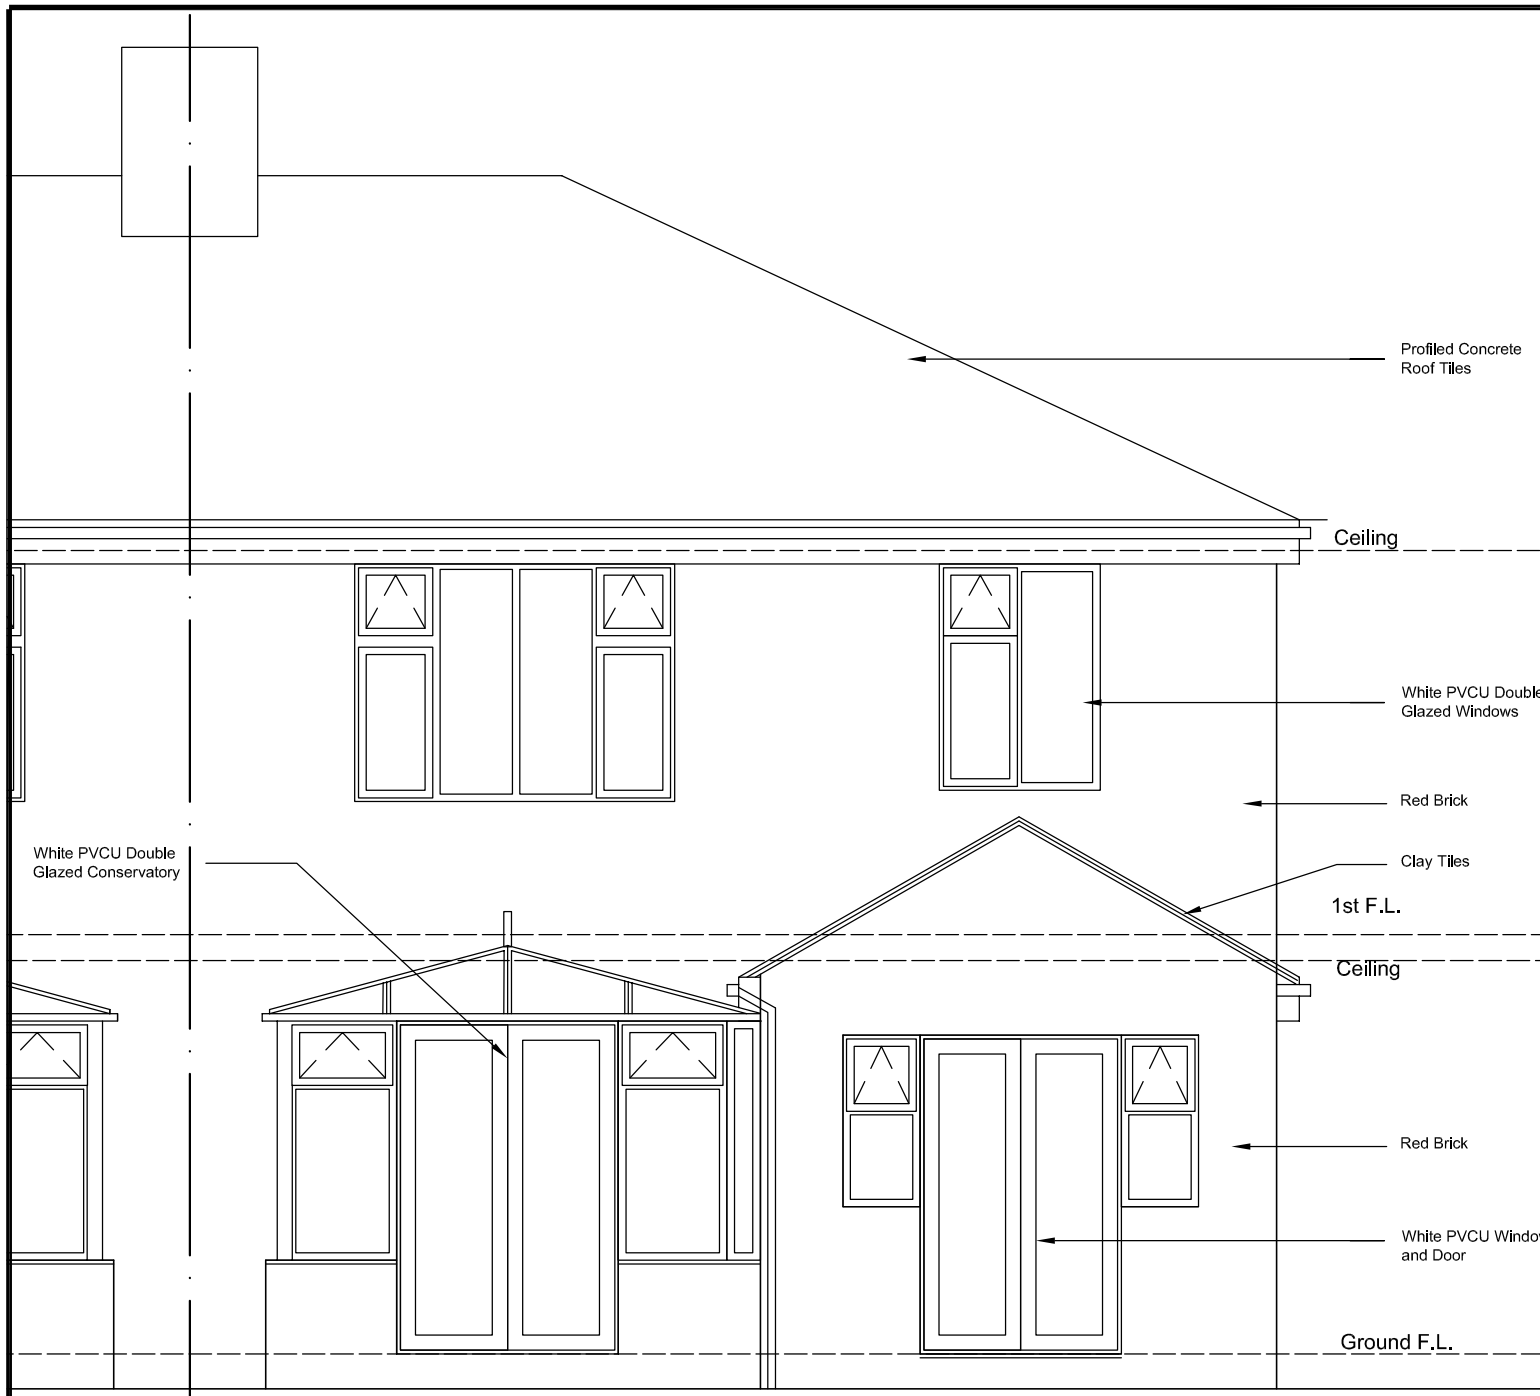


REAR ELEVATION

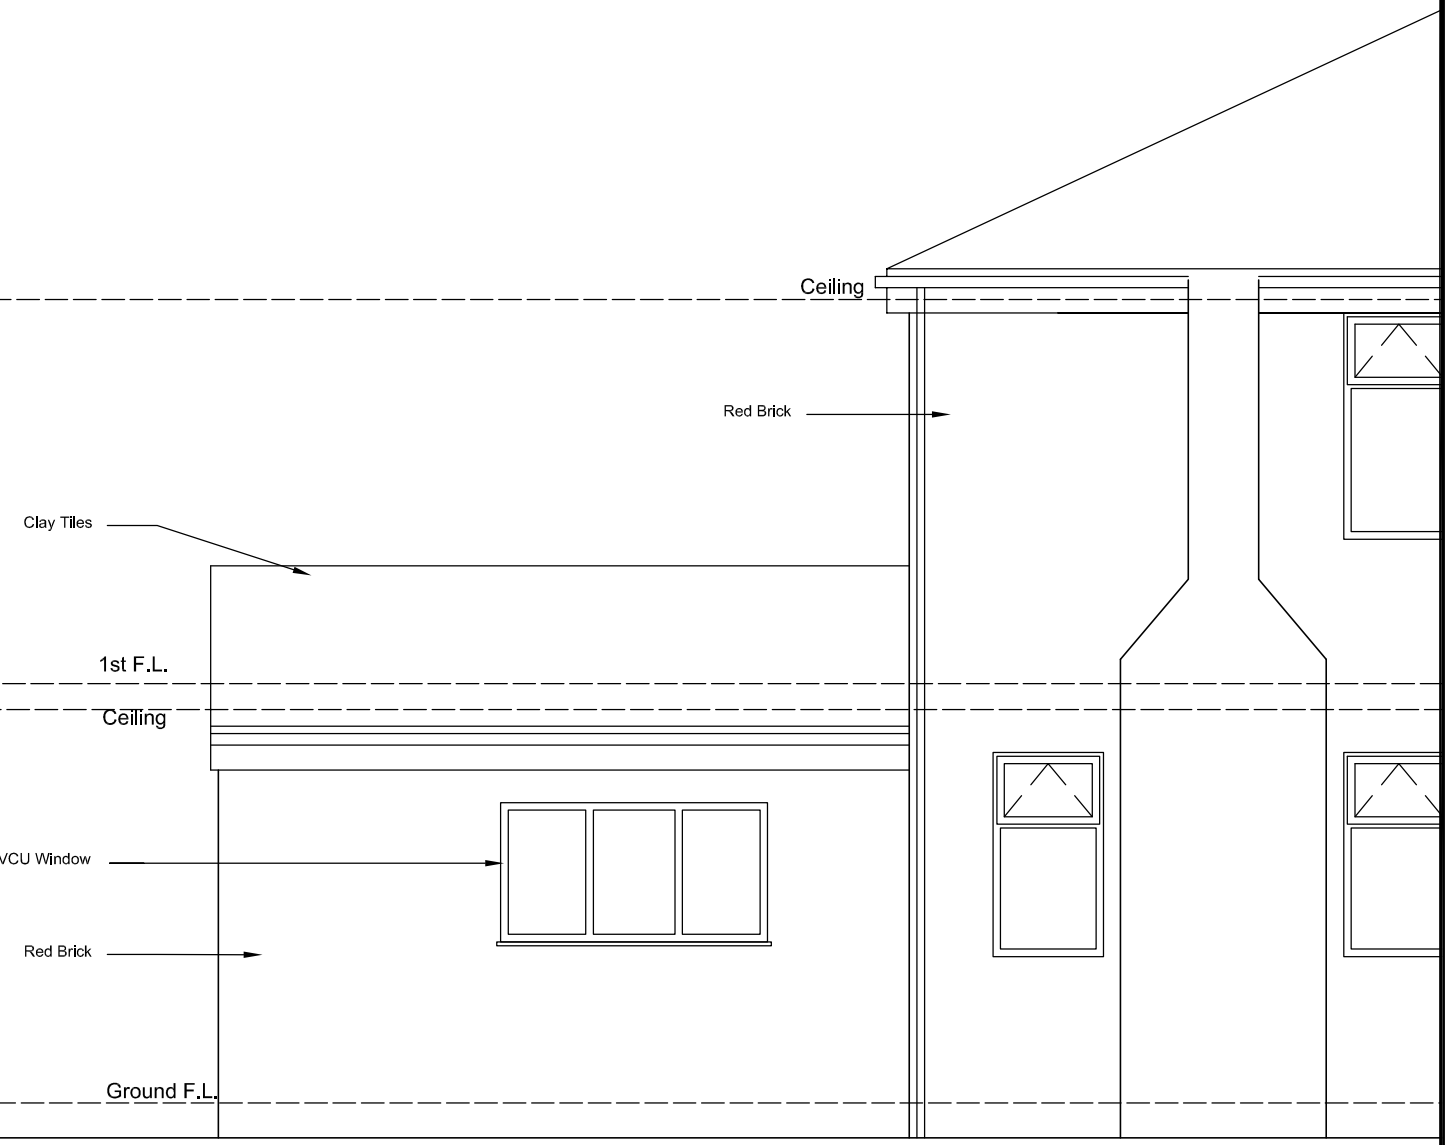


SIDE ELEVATION

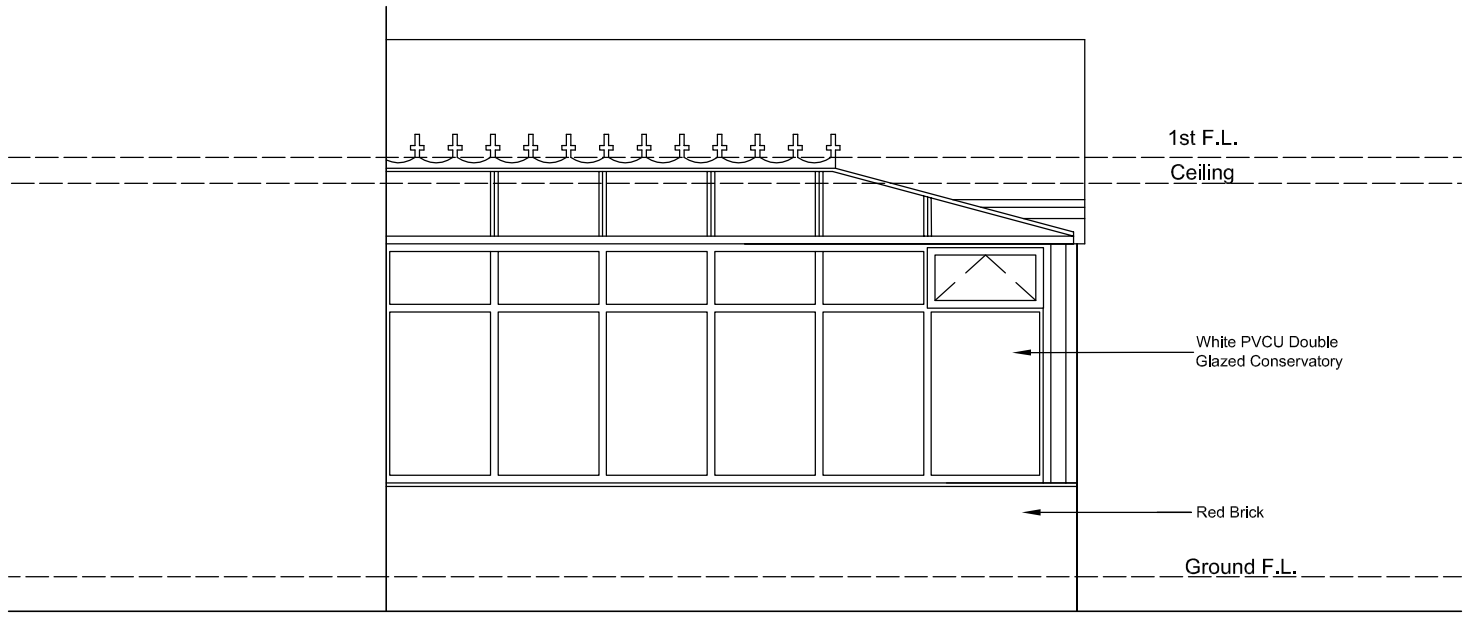


SIDE ELEVATION

# 428 PARRSWOOD ROAD

## 428 PARRSWOOD ROAD
## EXISTING ELEVATIONS

**SCALE 1:50 Jun 16 00-04 REV 0**