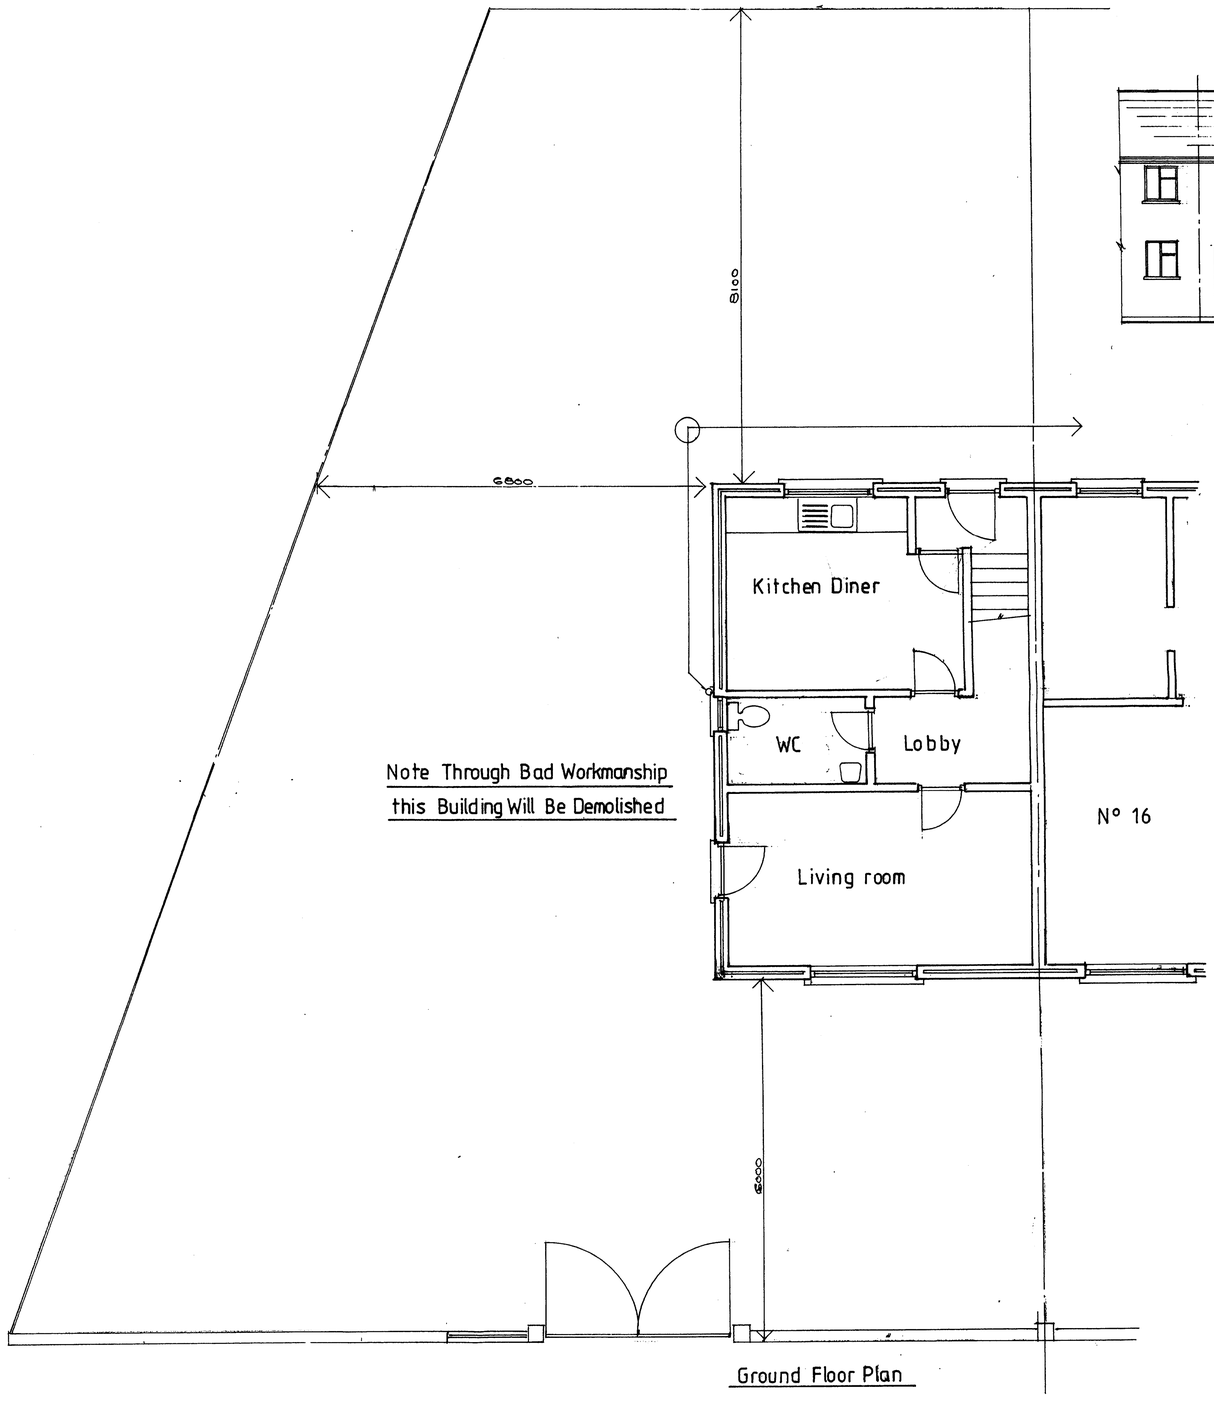

Note Through Bad Workmanship
this Building Will Be Demolished

Ground Floor Plan

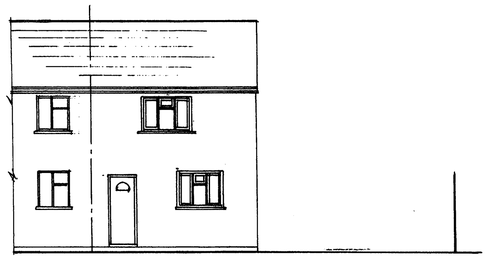

Rear Elevation

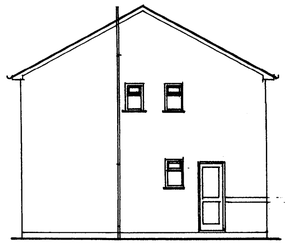

Side Elevation

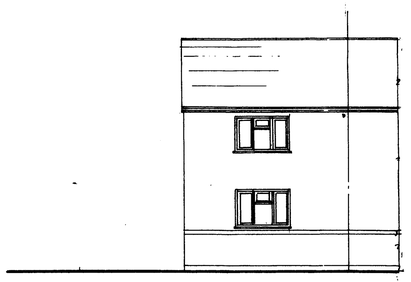

Front Elevation

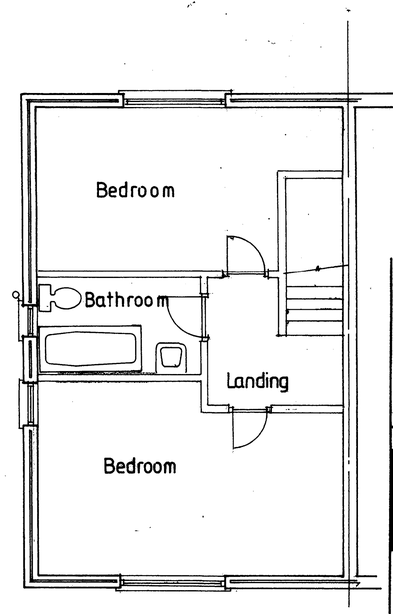

First Floor Plan

PLANNING
ACKD
REPLY
RECD - 4 APR 2008

No.	Date	Revisions
A	MAY 07	AMENDED

Westleigh Design

Client
Mr I Mbachu
L/A 16 Saxon St
Ancoats Manchester M 407BY

Existing Plans and Elevation

Project
Proposed New Detached House

Date	Area M²	Checked
dec 06		

Scale	Drawing No.	Revision
1:100 1:50	1412061/2	A