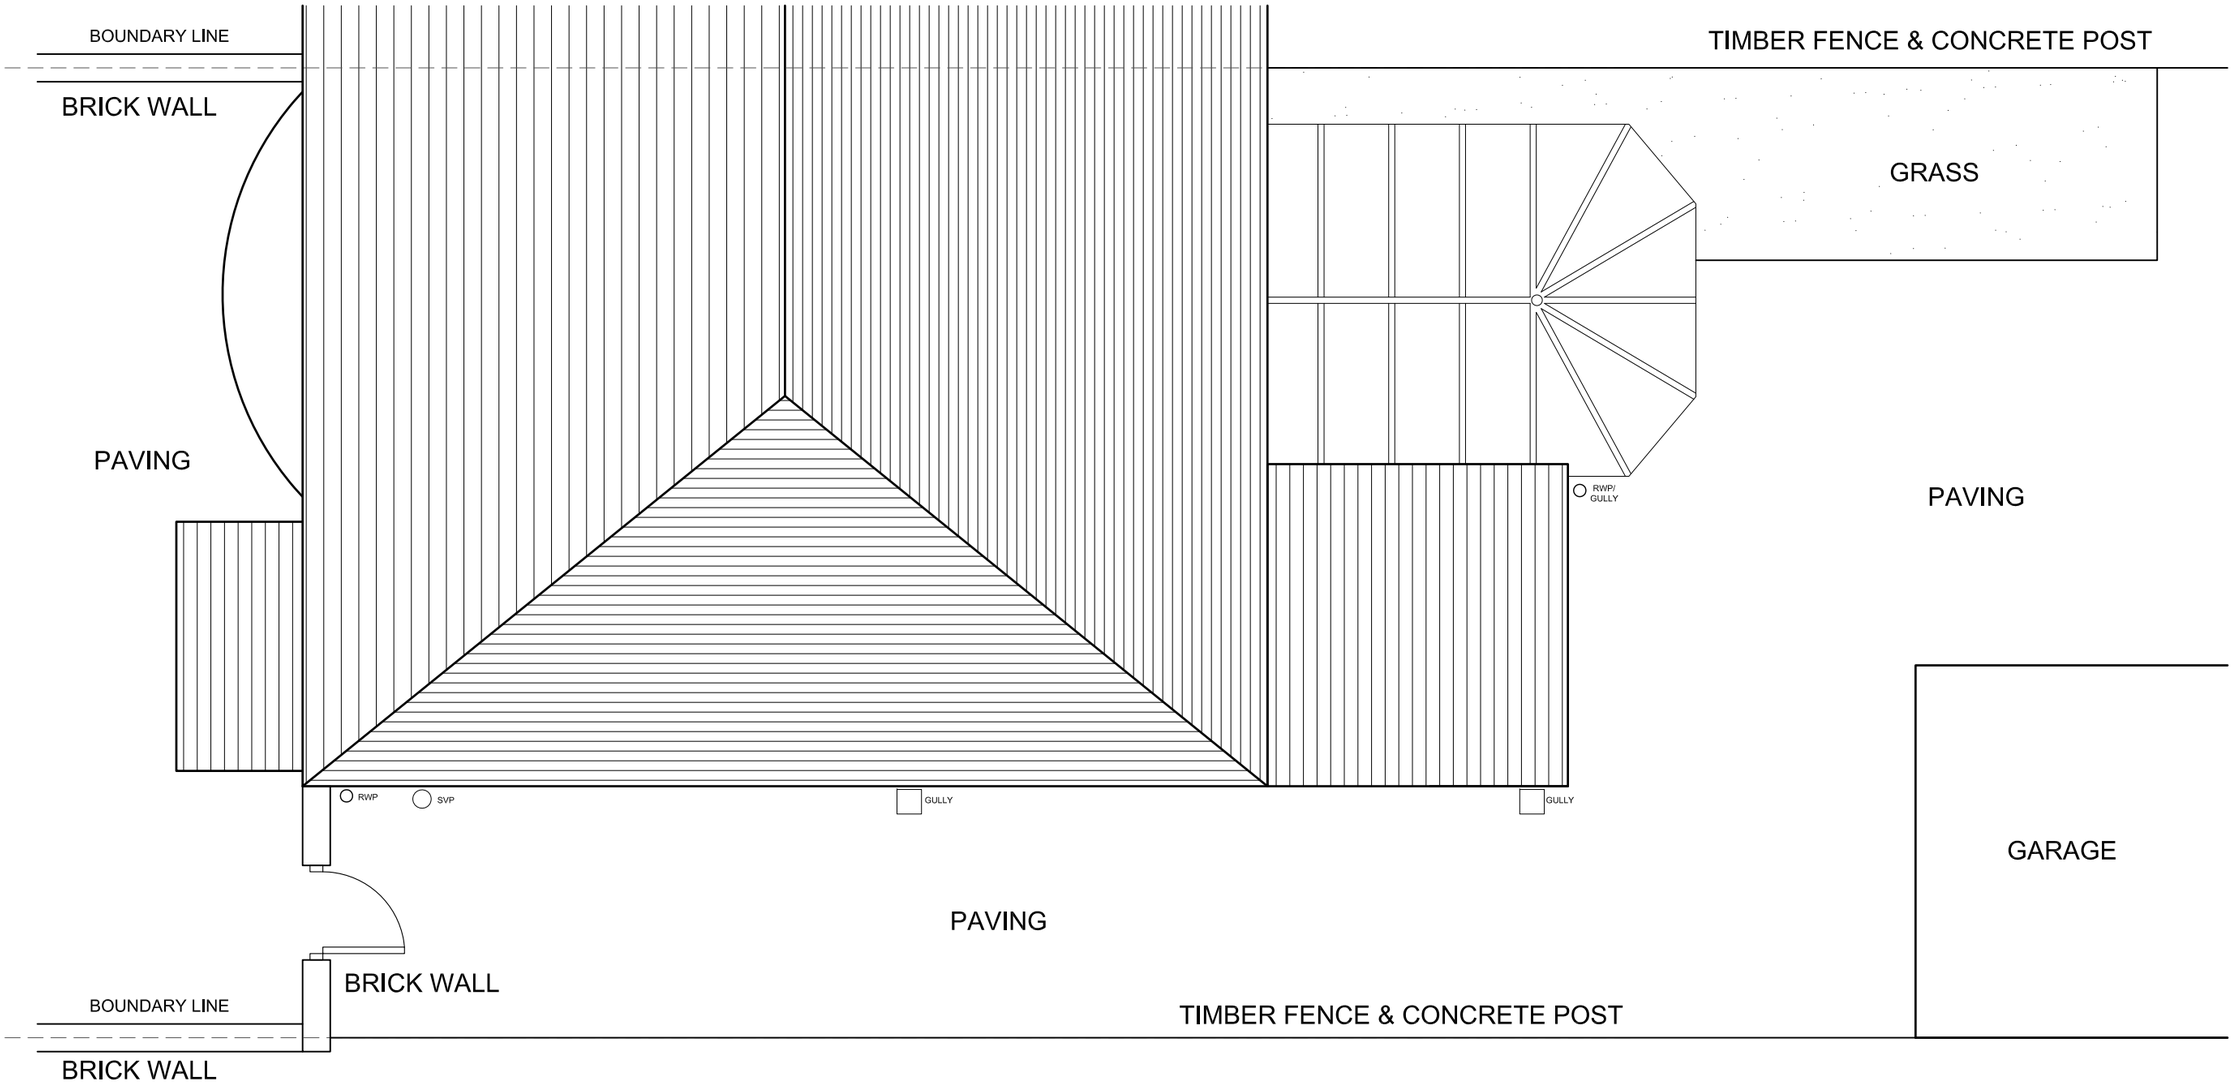


EXISTING PART PLOT LAYOUT

All site dimensions to be verified by the contractor on site prior to work commencing

Do not scale from this drawing
Only work to written dimentions

Notes

Client
Christine Carrol

Job Title
29 Mornington Crescent
Fallowfield
Manchester
M14 6DB


Drawing Title
Existing Part Plot Layout

Drawing Number
20160715/INW987/01

Drawn by: **WB**

Date: **July 2016**

Scale @ A3: **1:50**

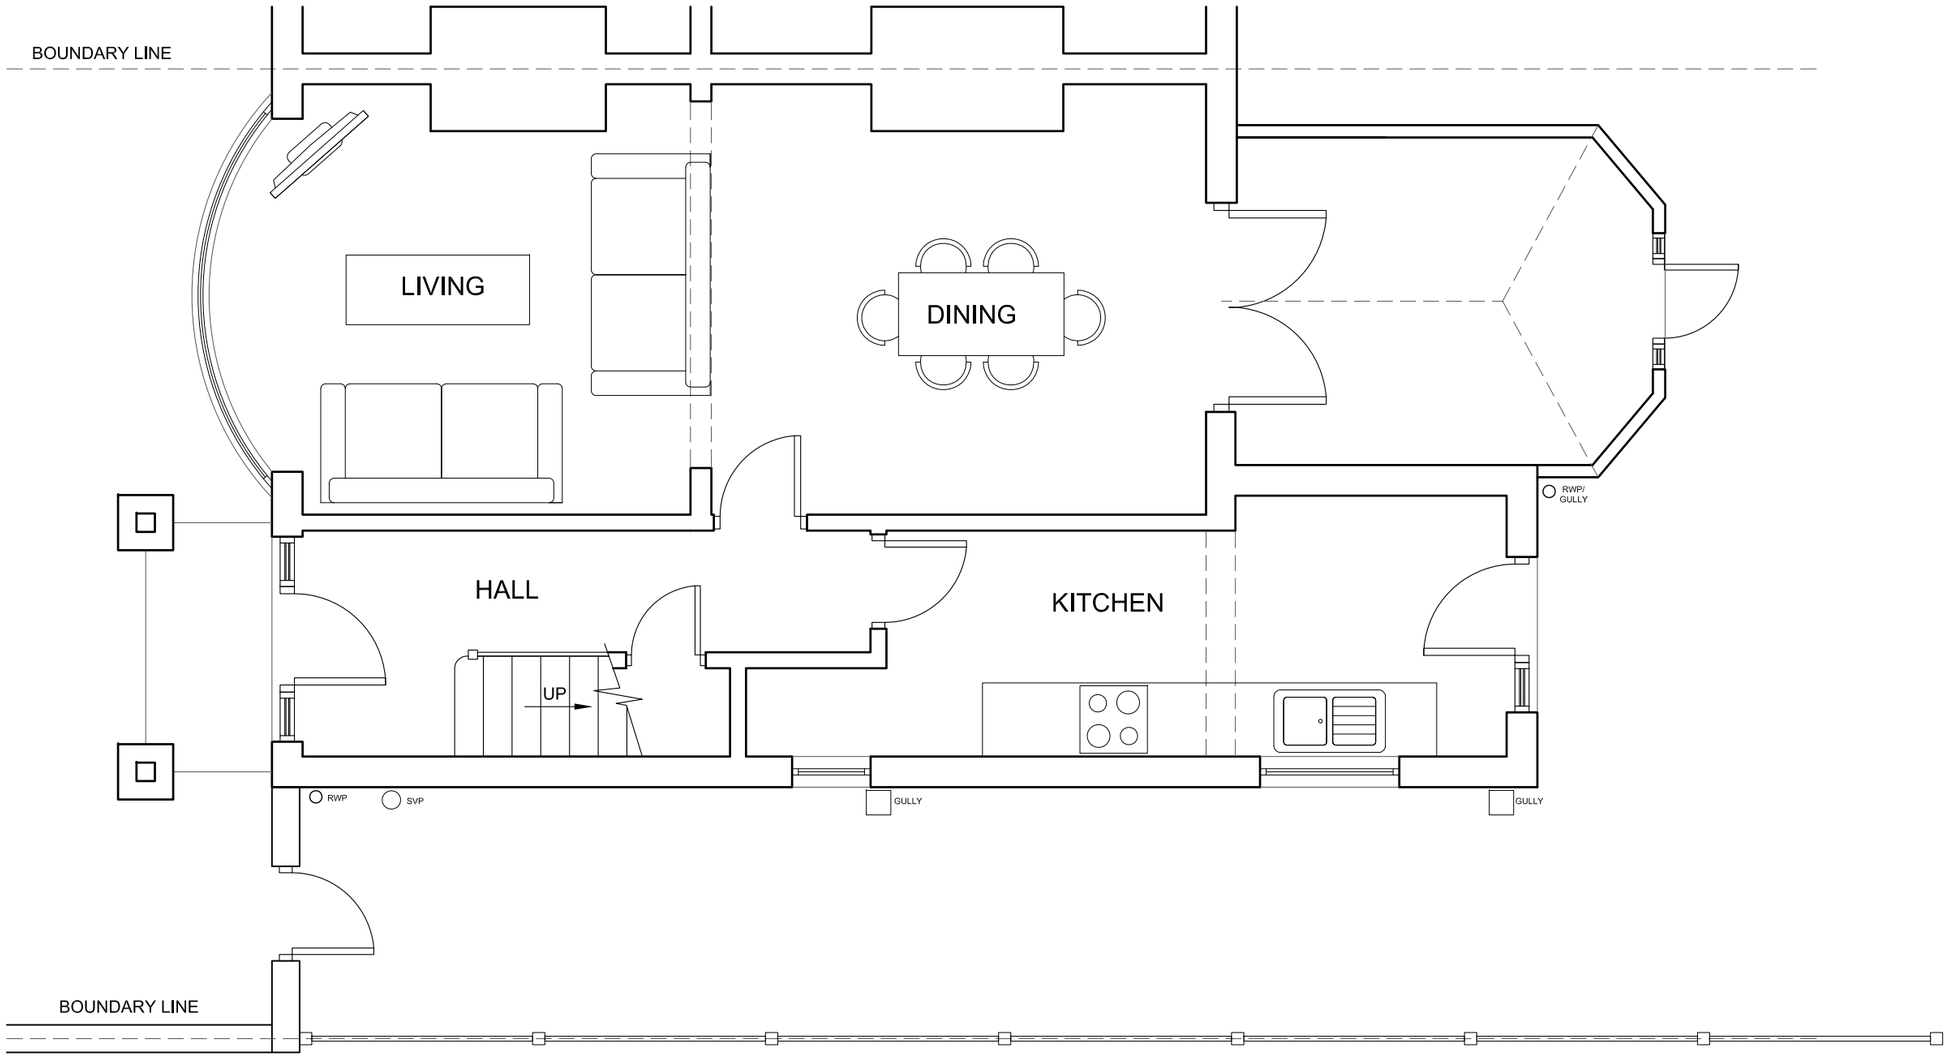

EXISTING GROUND FLOOR PLAN

All site dimensions to be verified by the contractor on site prior to work commencing

Do not scale from this drawing
Only work to written dimentions

Notes

Client
Christine Carrol

Job Title
29 Mornington Crescent
Fallowfield
Manchester
M14 6DB

Drawing Title
Existing Ground Floor Plan

Drawing Number
20160715/INW987/02

Drawn by: **WB**

Date: **July 2016**

Scale @ A3: **1:50**



EXISTING REAR ELEVATION

All site dimensions to be verified by the contractor on site prior to work commencing

Do not scale from this drawing
Only work to written dimentions

Notes

Client
Christine Carrol

Job Title
29 Mornington Crescent
Fallowfield
Manchester
M14 6DB

Drawing Title
Existing Rear Elevation

Drawing Number
20160715/INW987/03

Drawn by: **WB**

Date: **July 2016**

Scale @ A3: **1:50**



EXISTING SIDE ELEVATION

All site dimensions to be verified by the contractor on site prior to work commencing

Do not scale from this drawing
Only work to written dimentions

Notes

Client
Christine Carrol

Job Title
29 Mornington Crescent
Fallowfield
Manchester
M14 6DB


Drawing Title
Existing Side Elevation

Drawing Number
20160715/INW987/04

Drawn by: **WB**

Date: **July 2016**

Scale @ A3: **1:50**

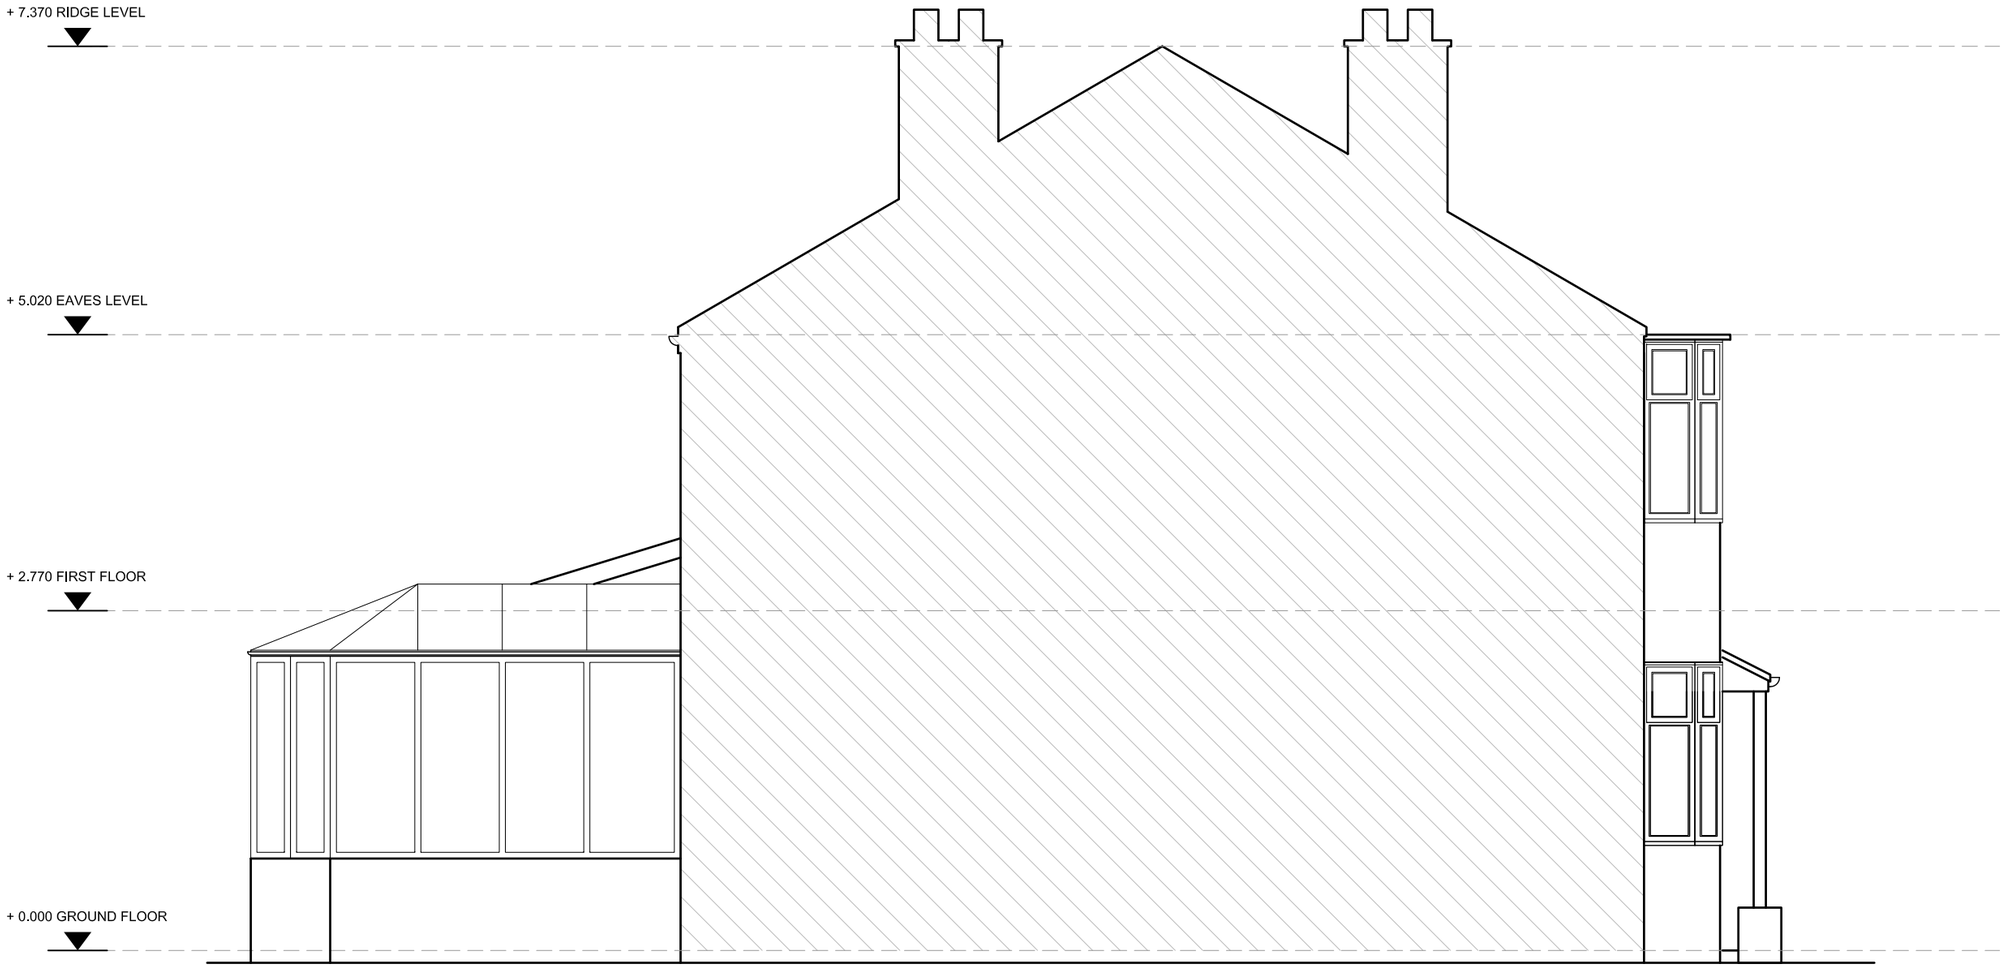

EXISTING FLANK ELEVATION

All site dimensions to be verified by the contractor on site prior to work commencing

Do not scale from this drawing
Only work to written dimentions

Notes

Client
Christine Carrol

Job Title
29 Mornington Crescent
Fallowfield
Manchester
M14 6DB


Drawing Title
Existing Flank Elevation

Drawing Number
20160715/INW987/05

Drawn by: **WB**

Date: **July 2016**

Scale @ A3: **1:50**

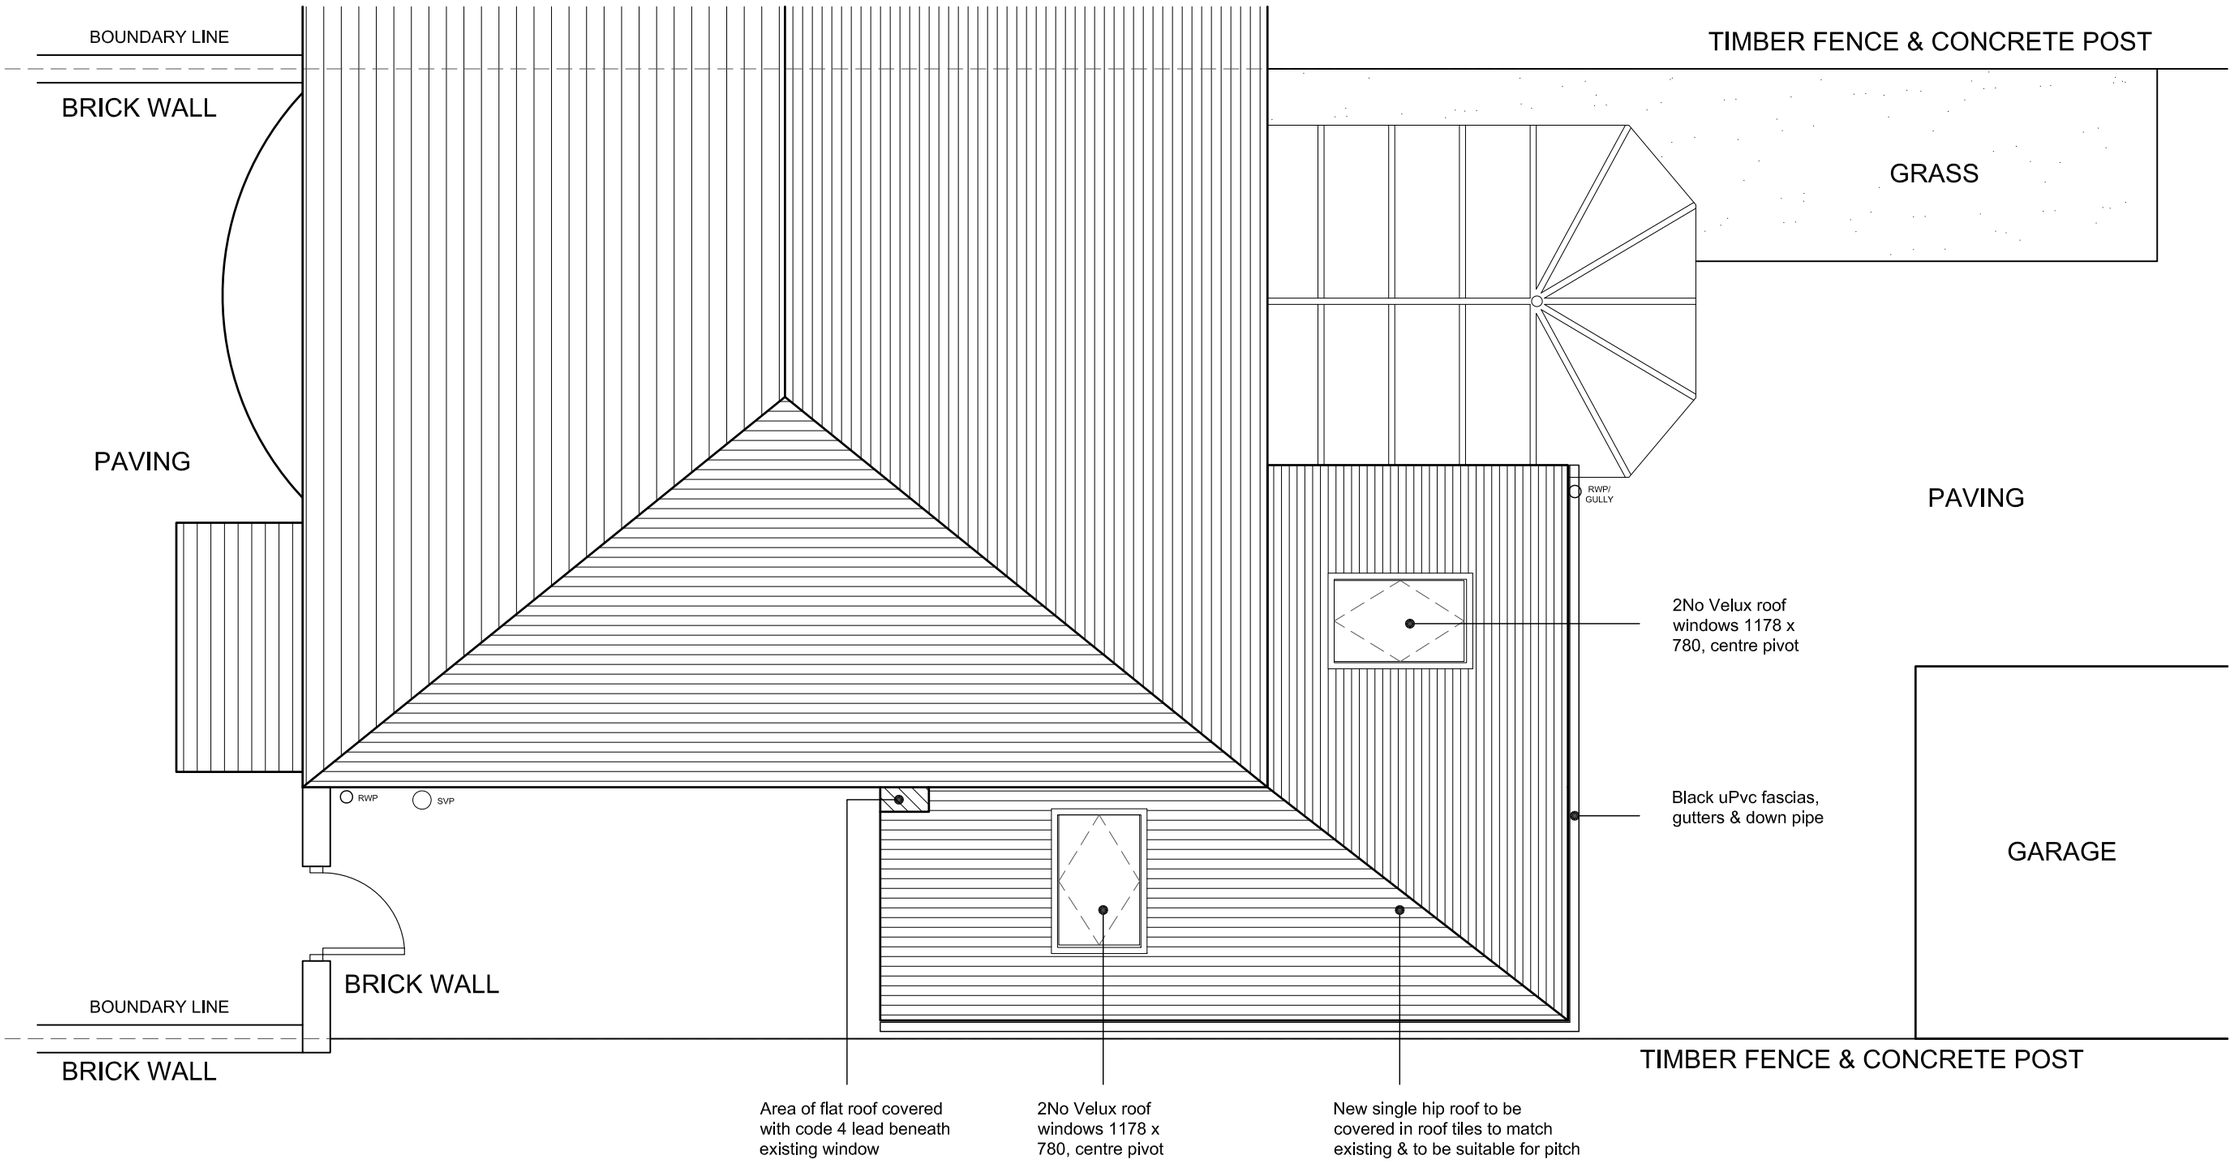

PROPOSED PART PLOT LAYOUT

All site dimensions to be verified by the contractor on site prior to work commencing

Do not scale from this drawing
Only work to written dimentions

Notes

Client
Christine Carrol

Job Title
29 Mornington Crescent
Fallowfield
Manchester
M14 6DB


Drawing Title
Proposed Part Plot Layout

Drawing Number
20160715/INW987/10

Drawn by: **WB**

Date: **July 2016**

Scale @ A3: **1:50**

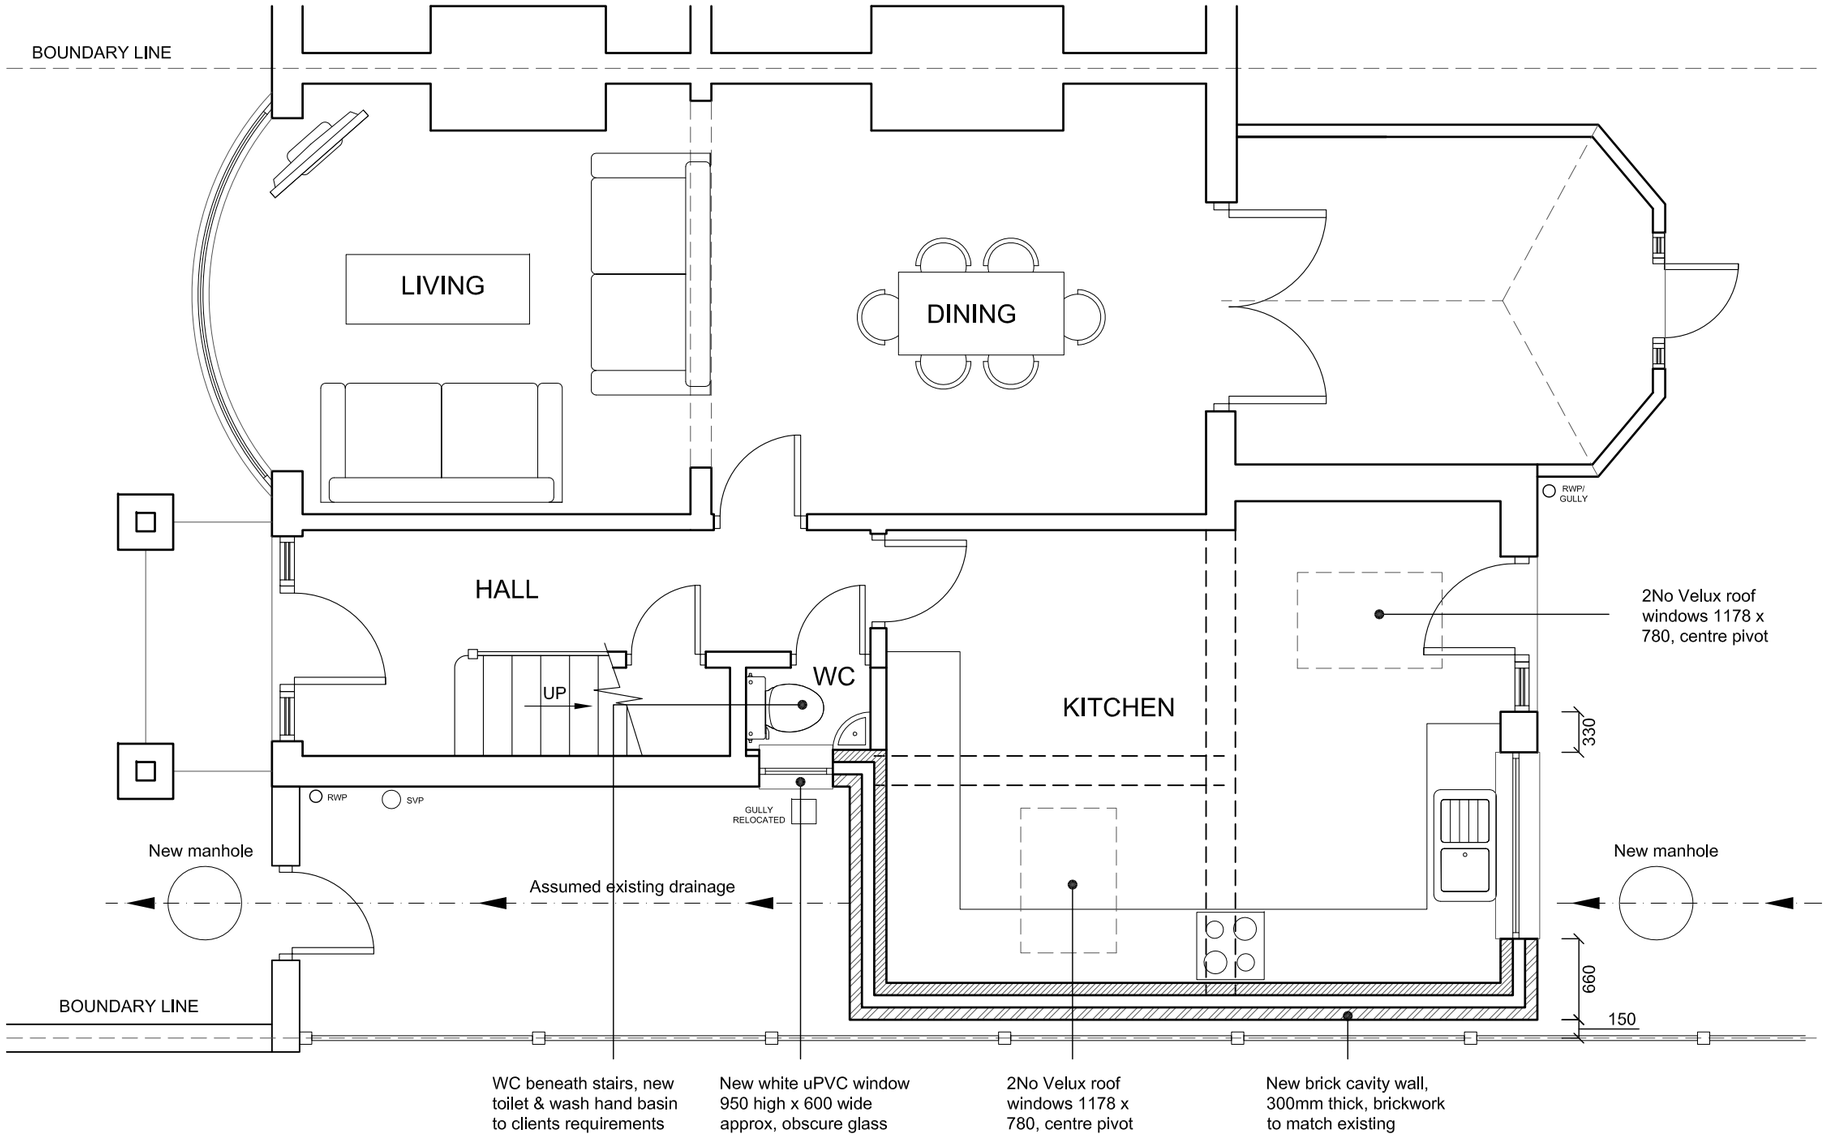

PROPOSED GROUND FLOOR PLAN

All site dimensions to be verified by the contractor on site prior to work commencing

Do not scale from this drawing
Only work to written dimentions

Notes

Client
Christine Carrol

Job Title
29 Mornington Crescent
Fallowfield
Manchester
M14 6DB


Drawing Title
Proposed Ground Floor Plan

Drawing Number
20160715/INW987/11

Drawn by: **WB**

Date: **July 2016**

Scale @ A3: **1:50**

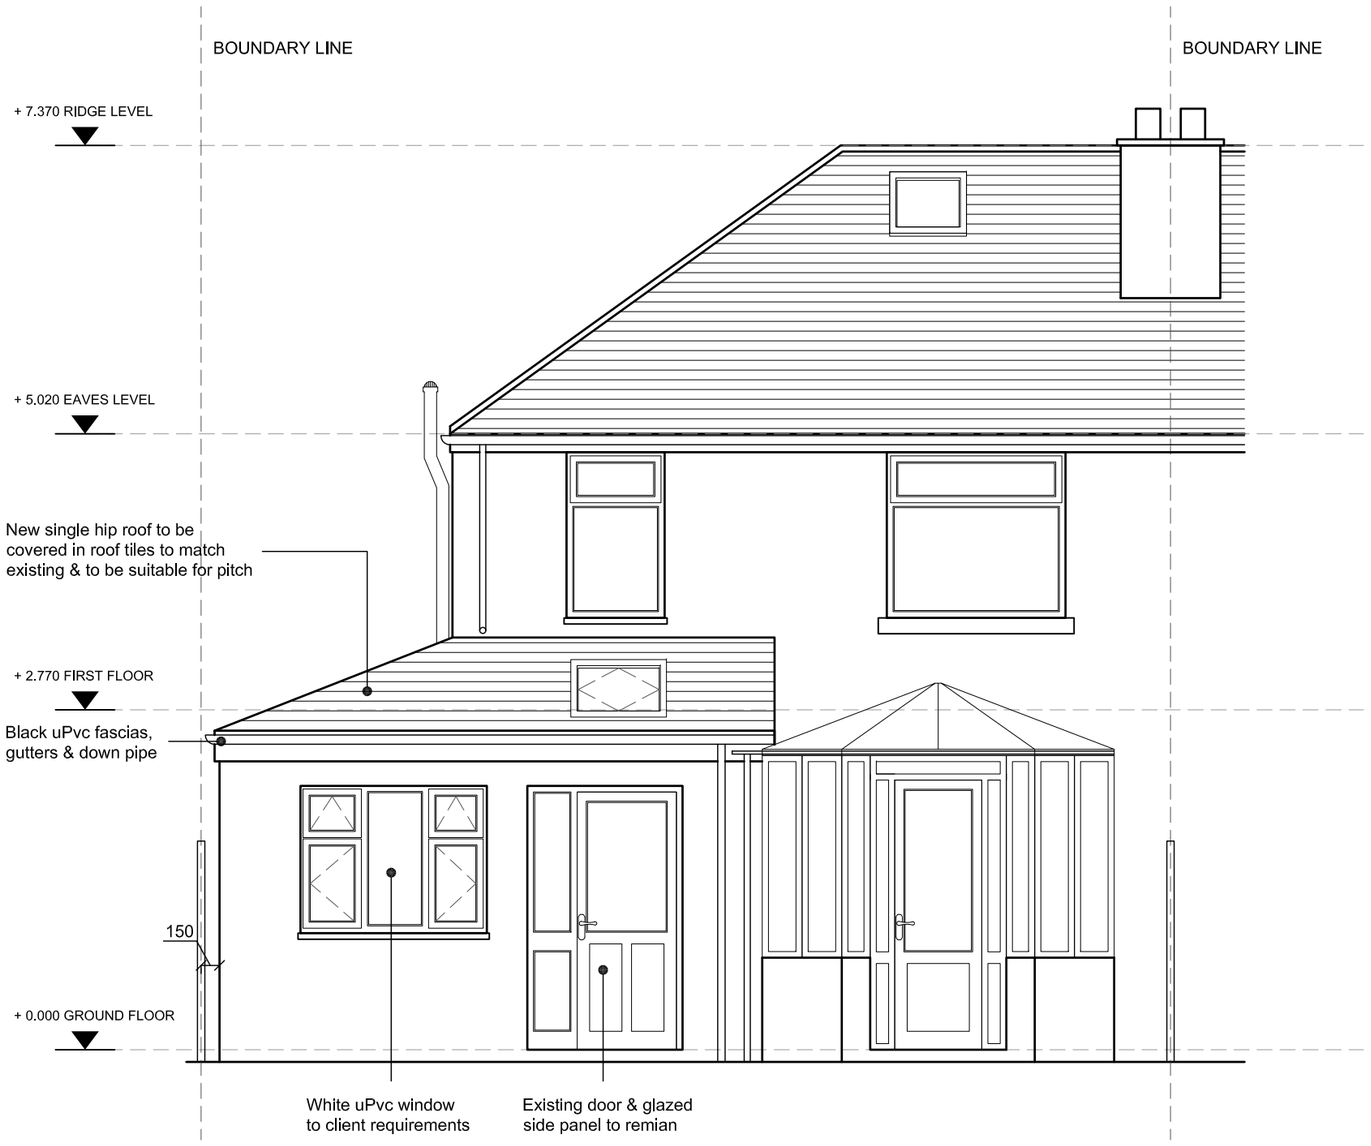

PROPOSED REAR ELEVATION

All site dimensions to be verified by the contractor on site prior to work commencing

Do not scale from this drawing
Only work to written dimentions

Notes

Client
Christine Carrol

Job Title
29 Mornington Crescent
Fallowfield
Manchester
M14 6DB


Drawing Title
Proposed Rear Elevation

Drawing Number
20160715/INW987/12

Drawn by: **WB**

Date: **July 2016**

Scale @ A3: **1:50**

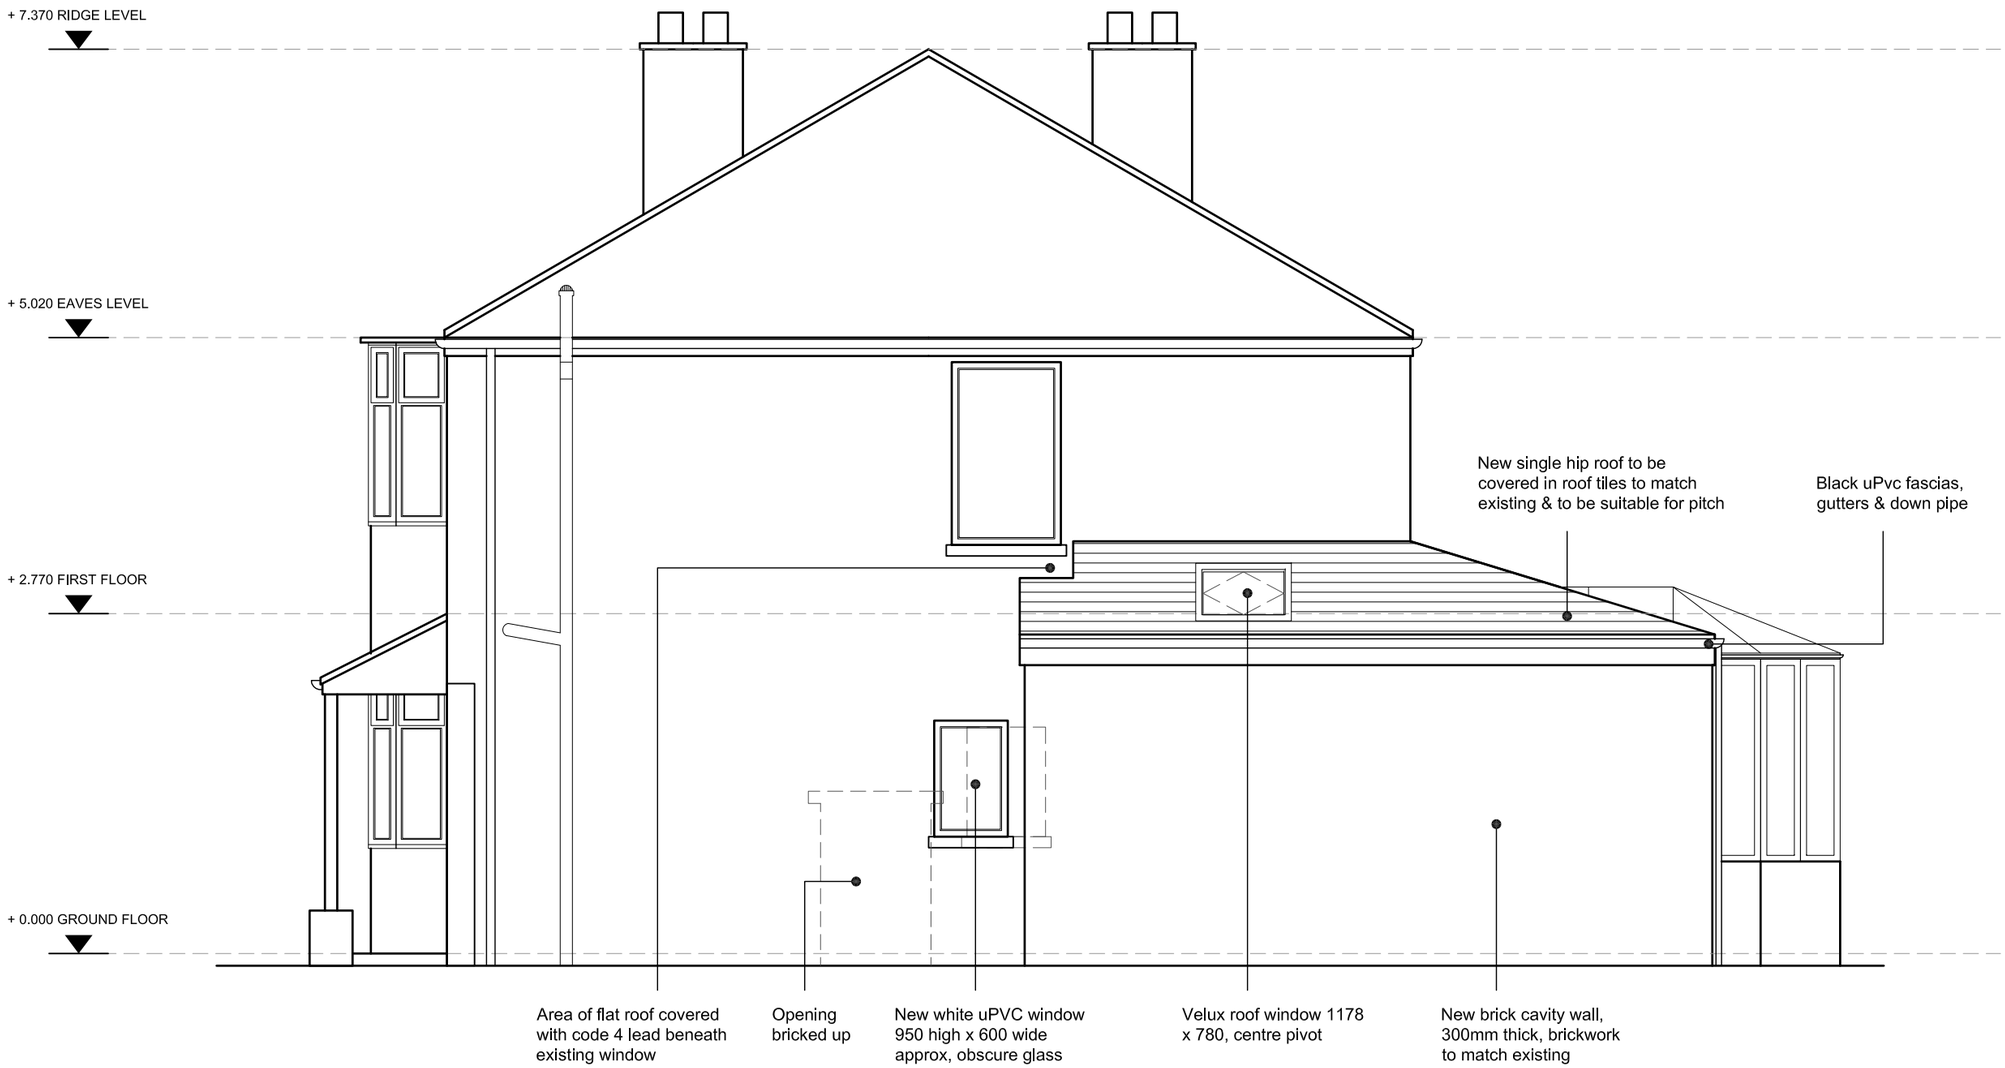

PROPOSED SIDE ELEVATION

All site dimensions to be verified by the contractor on site prior to work commencing

Do not scale from this drawing
Only work to written dimentions

Notes

Client
Christine Carrol

Job Title
29 Mornington Crescent
Fallowfield
Manchester
M14 6DB


Drawing Title
Proposed Side Elevation

Drawing Number
20160715/INW987/13

Drawn by: **WB**

Date: **July 2016**

Scale @ A3: **1:50**

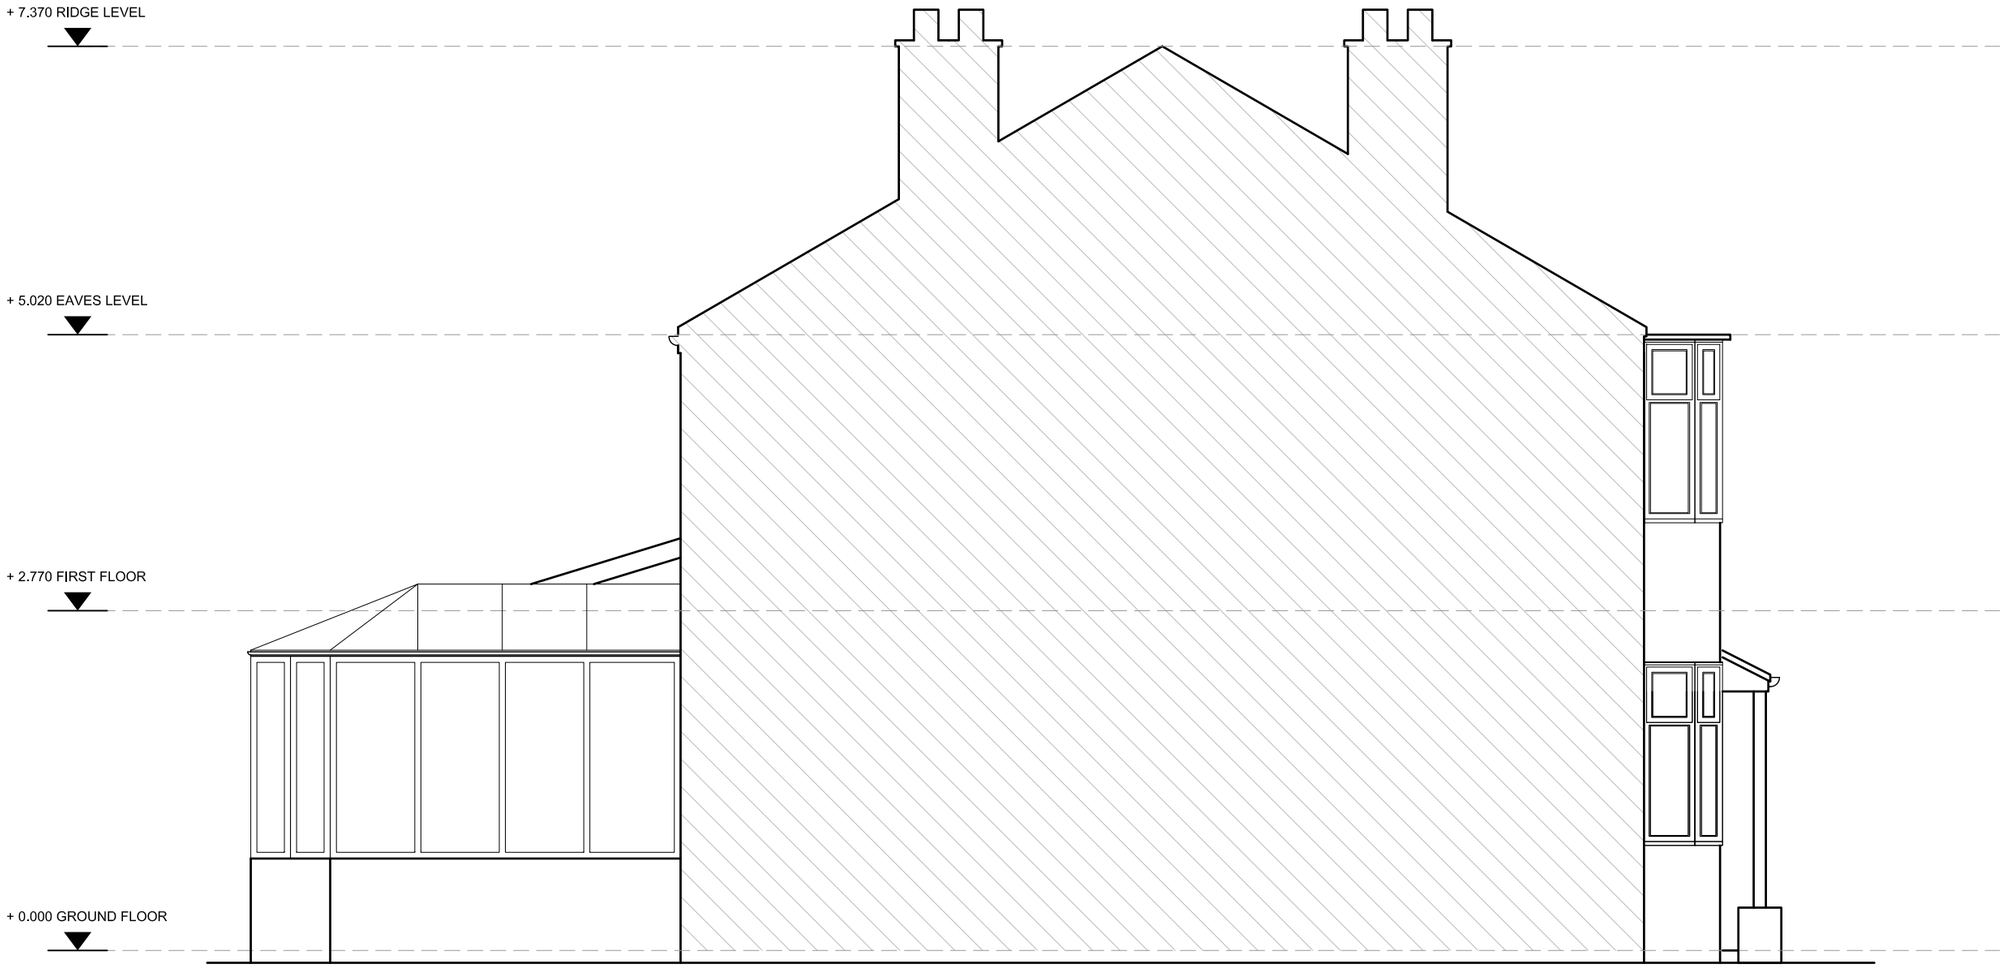

PROPOSED FLANK ELEVATION
(To remain un-altered)

All site dimensions to be verified by the contractor on site prior to work commencing

Do not scale from this drawing
Only work to written dimentions

Notes

Client
Christine Carrol

Job Title
29 Mornington Crescent
Fallowfield
Manchester
M14 6DB

Drawing Title
Proposed Flank Elevation

Drawing Number
20160715/INW987/14

Drawn by: **WB**

Date: **July 2016**

Scale @ A3: **1:50**