




Front Elevation

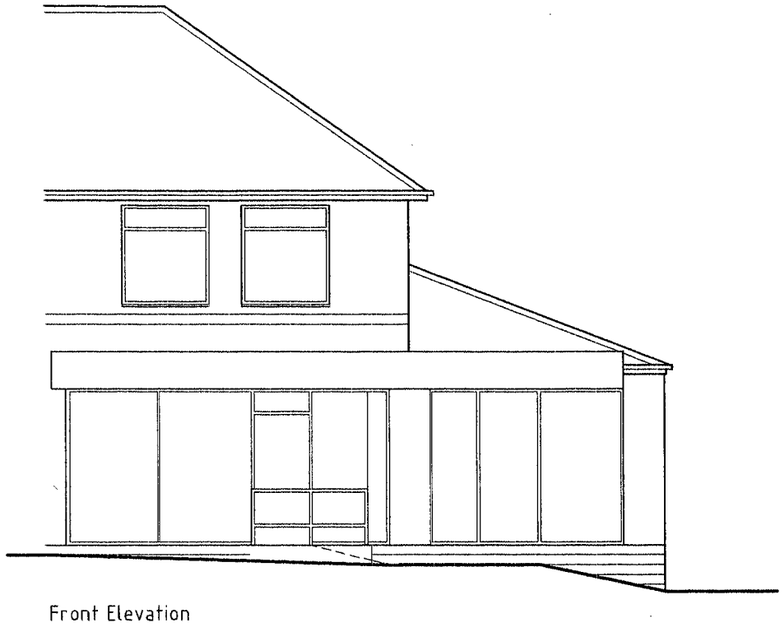

Side Elevation to Windle Avenue

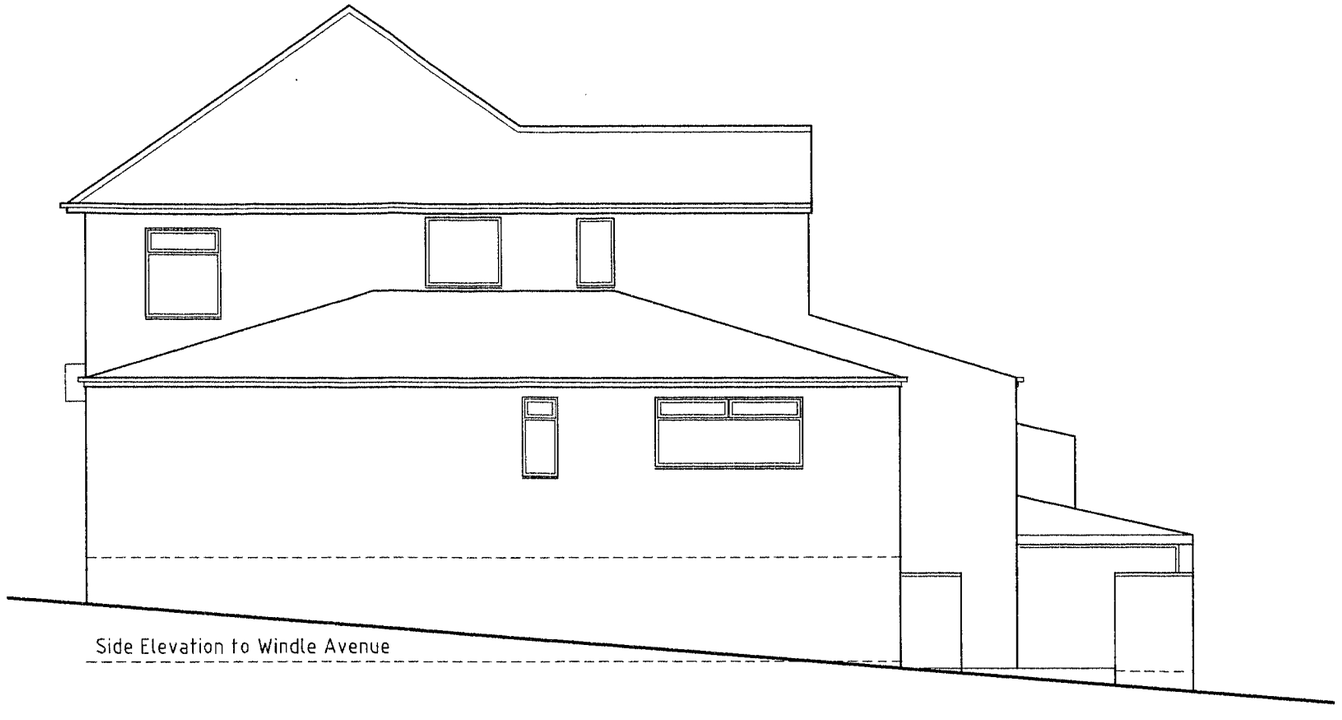

Rear Elevation

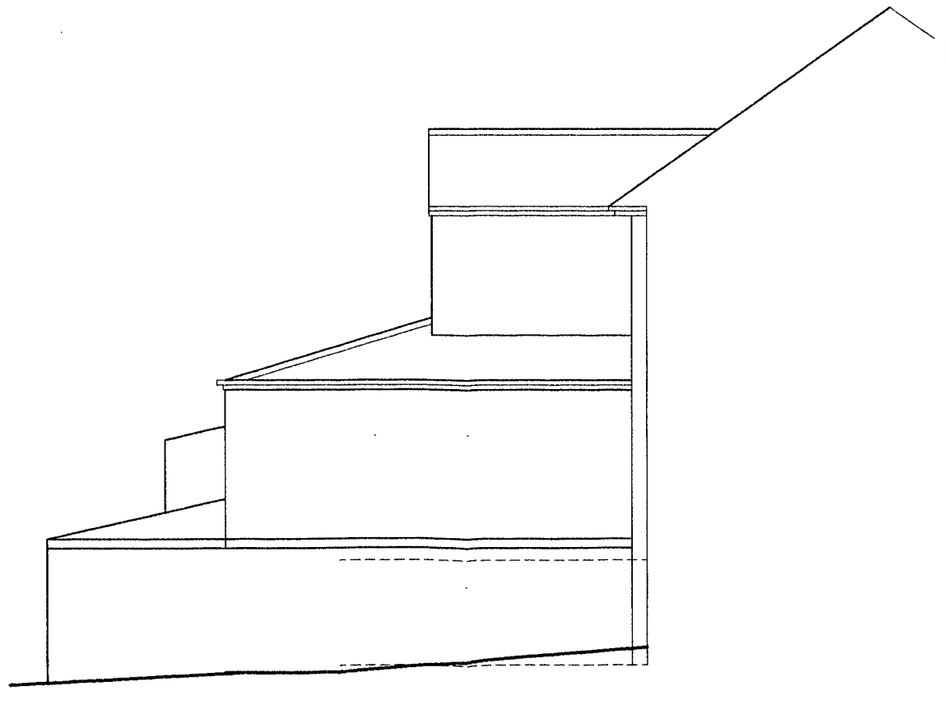

Side Elevation to 244 Middleton Road

PLANNING AND
BUILDING CONTROL

0 3 OCT 2011


Elevations as existing

Proposed Change of use by extension of Shop/ Post office into rear residence & forming a flat on 1st floor at 242, Middleton Road, Boker Vale, M8 4WA


For Mr. Guljar Singh

Amar Egan Associates
Chartered architects
42 Woodhall Avenue, Whitefield
Manchester M45 7 QF
Tel:- 0161 766 8754


Elevations as Existing	Scale :- 1/100	Project No.
Date :- 18/07/11		651/2

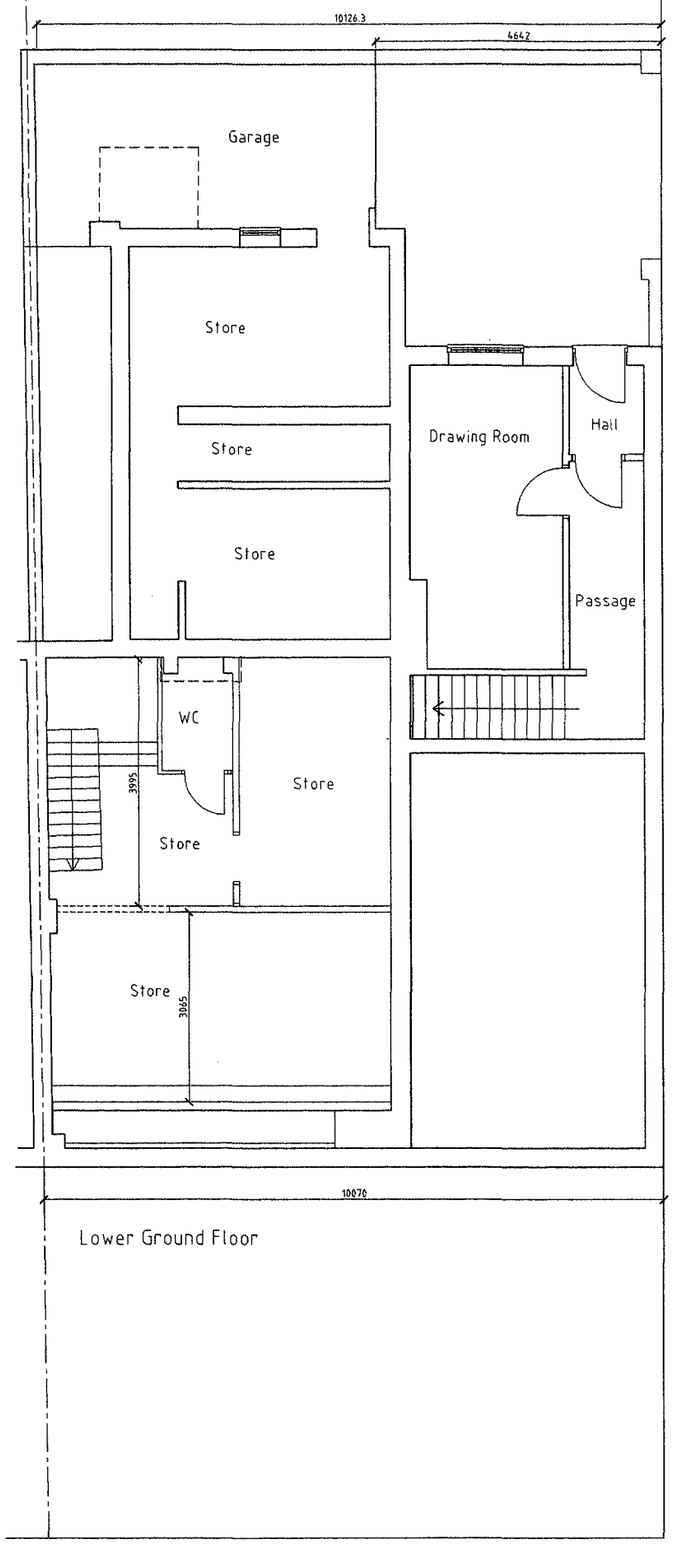

Lower Ground Floor

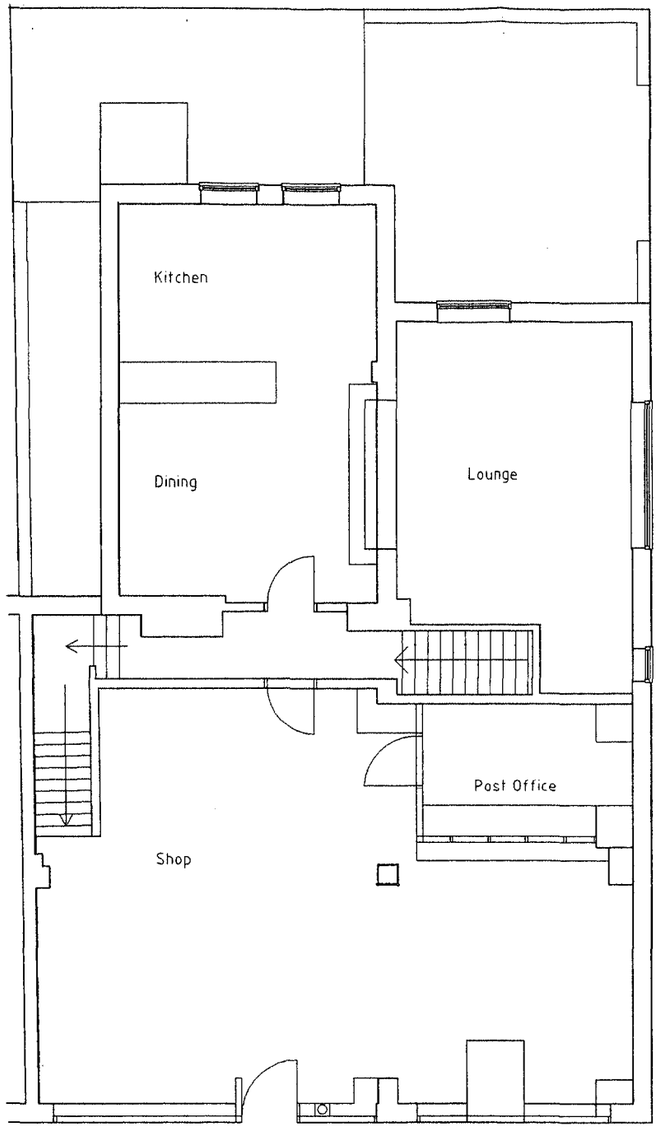

Ground Floor

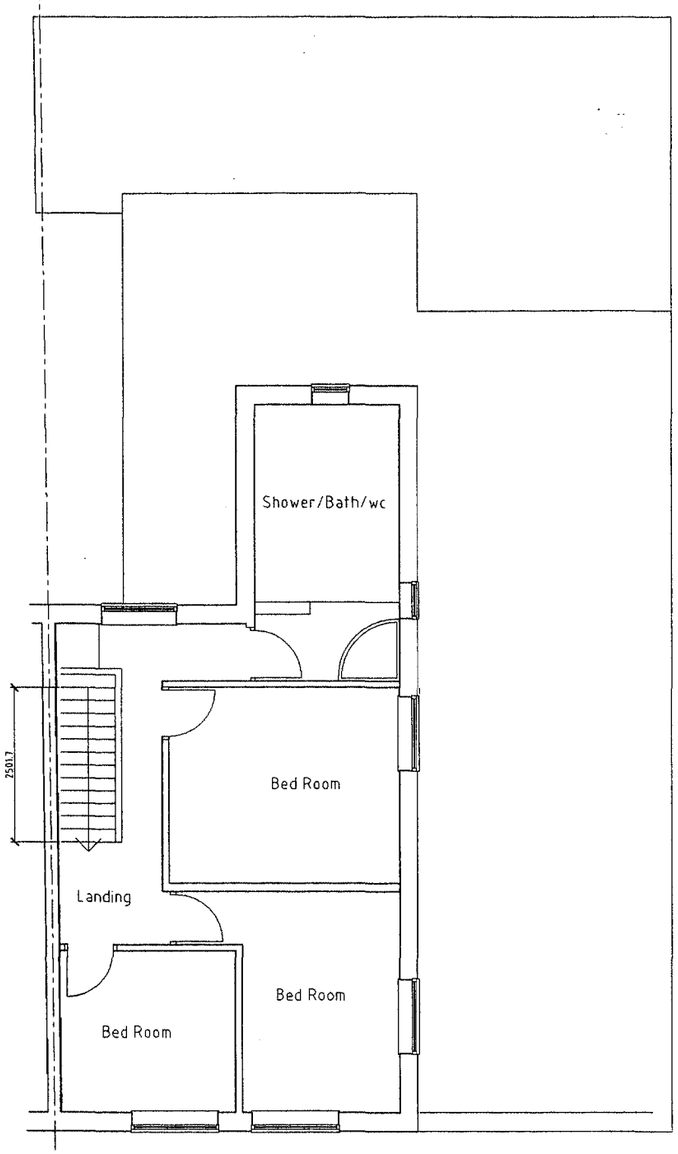

First Floor

PLANNING AND BUILDING CONTROL
03 OCT 2011

Plans as existing

Proposed Change of use by extension of Shop/ Post office into rear residence & forming a flat on 1st floor at 242, Middleton Road, Boker Vale, M8 4WA

For Mr. Guljar Singh

Amar Egan Associates
Chartered architects
42 Woodhall Avenue, Whitefield
Manchester M45 7 QF
Tel:- 0161 766 8754

Plans as existing	Scale :- 1/100	Project No.
Date :- 18/07/11		651/1