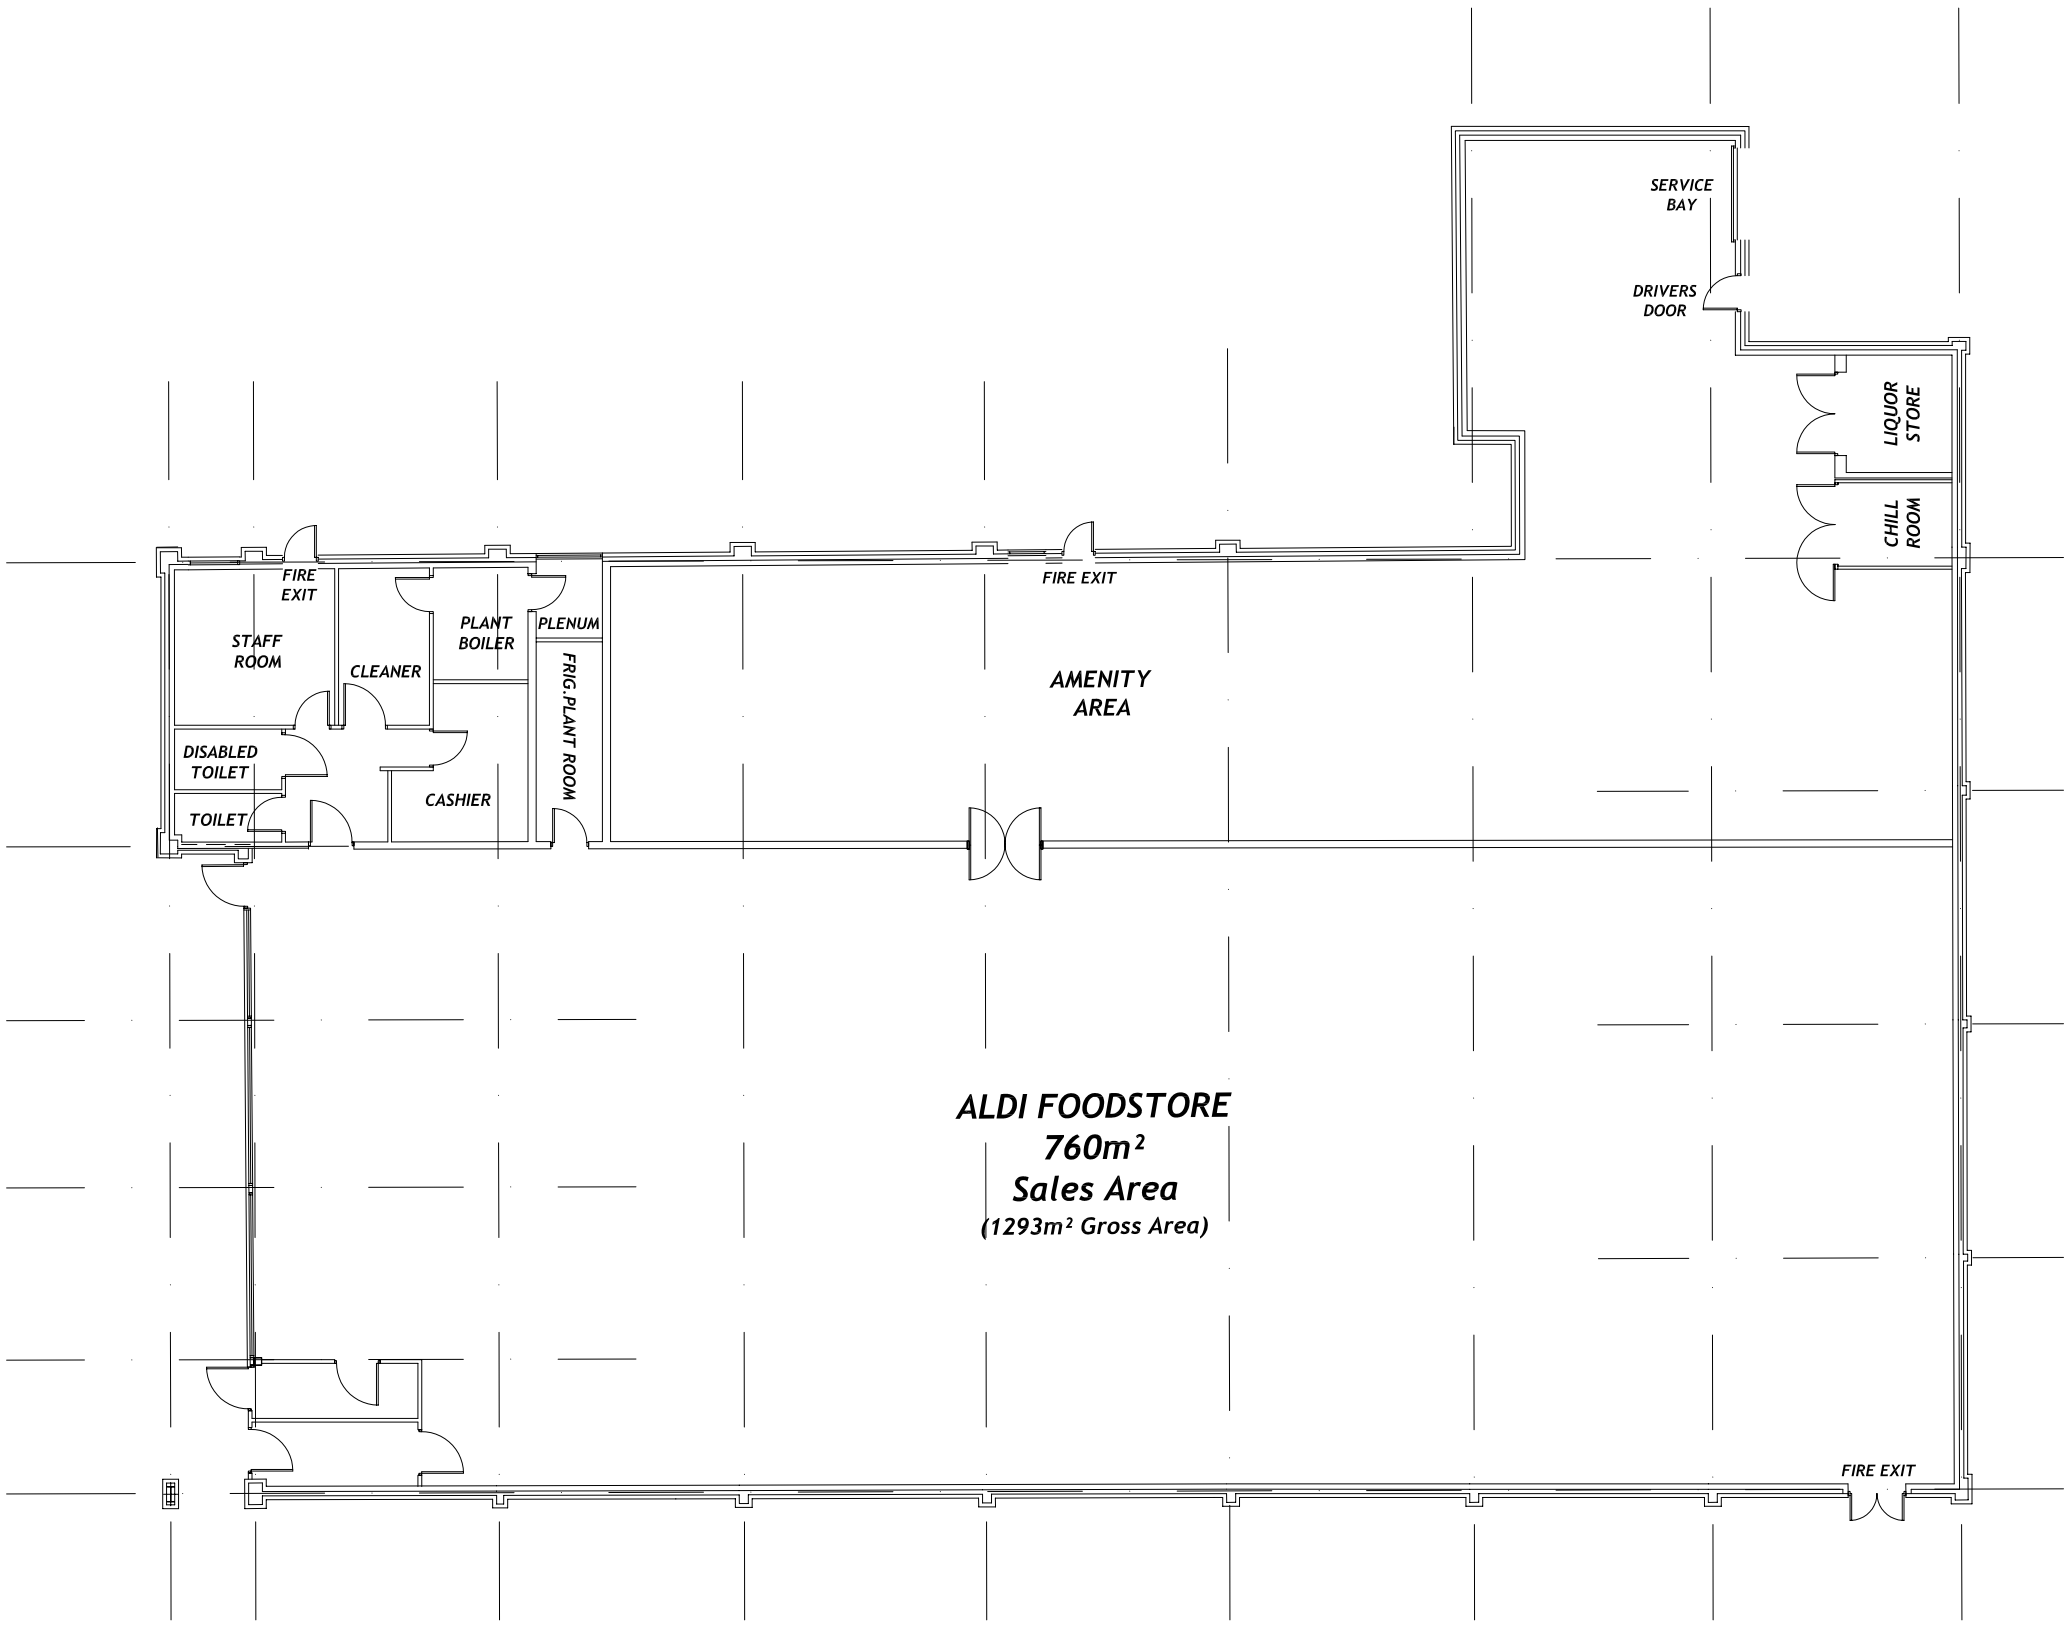


ARCHITECTS

This drawing is copyright and may not be reproduced in whole or part without written authority
Do not scale off this drawing

REVISIONS

PROJECT
PROPOSED FOODSTORE EXTENSION

ASHTON OLD ROAD
OPENSHAW

CLIENT
ALDI STORES LTD

TITLE
EXISTING GENERAL ARRANGEMENT

JOB NO	DRAWING NO	REVISION
0005Mld	002	
DATE	SCALE	DRAWN
27.11.06	1:200	NK

CAD FILE REFERENCE

FIRST FLOOR
DALE HOUSE
35 DALE STREET
MANCHESTER, M1 2HF.
Tel. 0161 238 8555
Fax. 0161 244 5809
manchester@hartspartnership.com
Offices also at:
Wakefield
Newport Pagnell

THE HARRIS PARTNERSHIP

PROJECT MANAGERS • INTERIOR DESIGNERS

ARCHITECTS