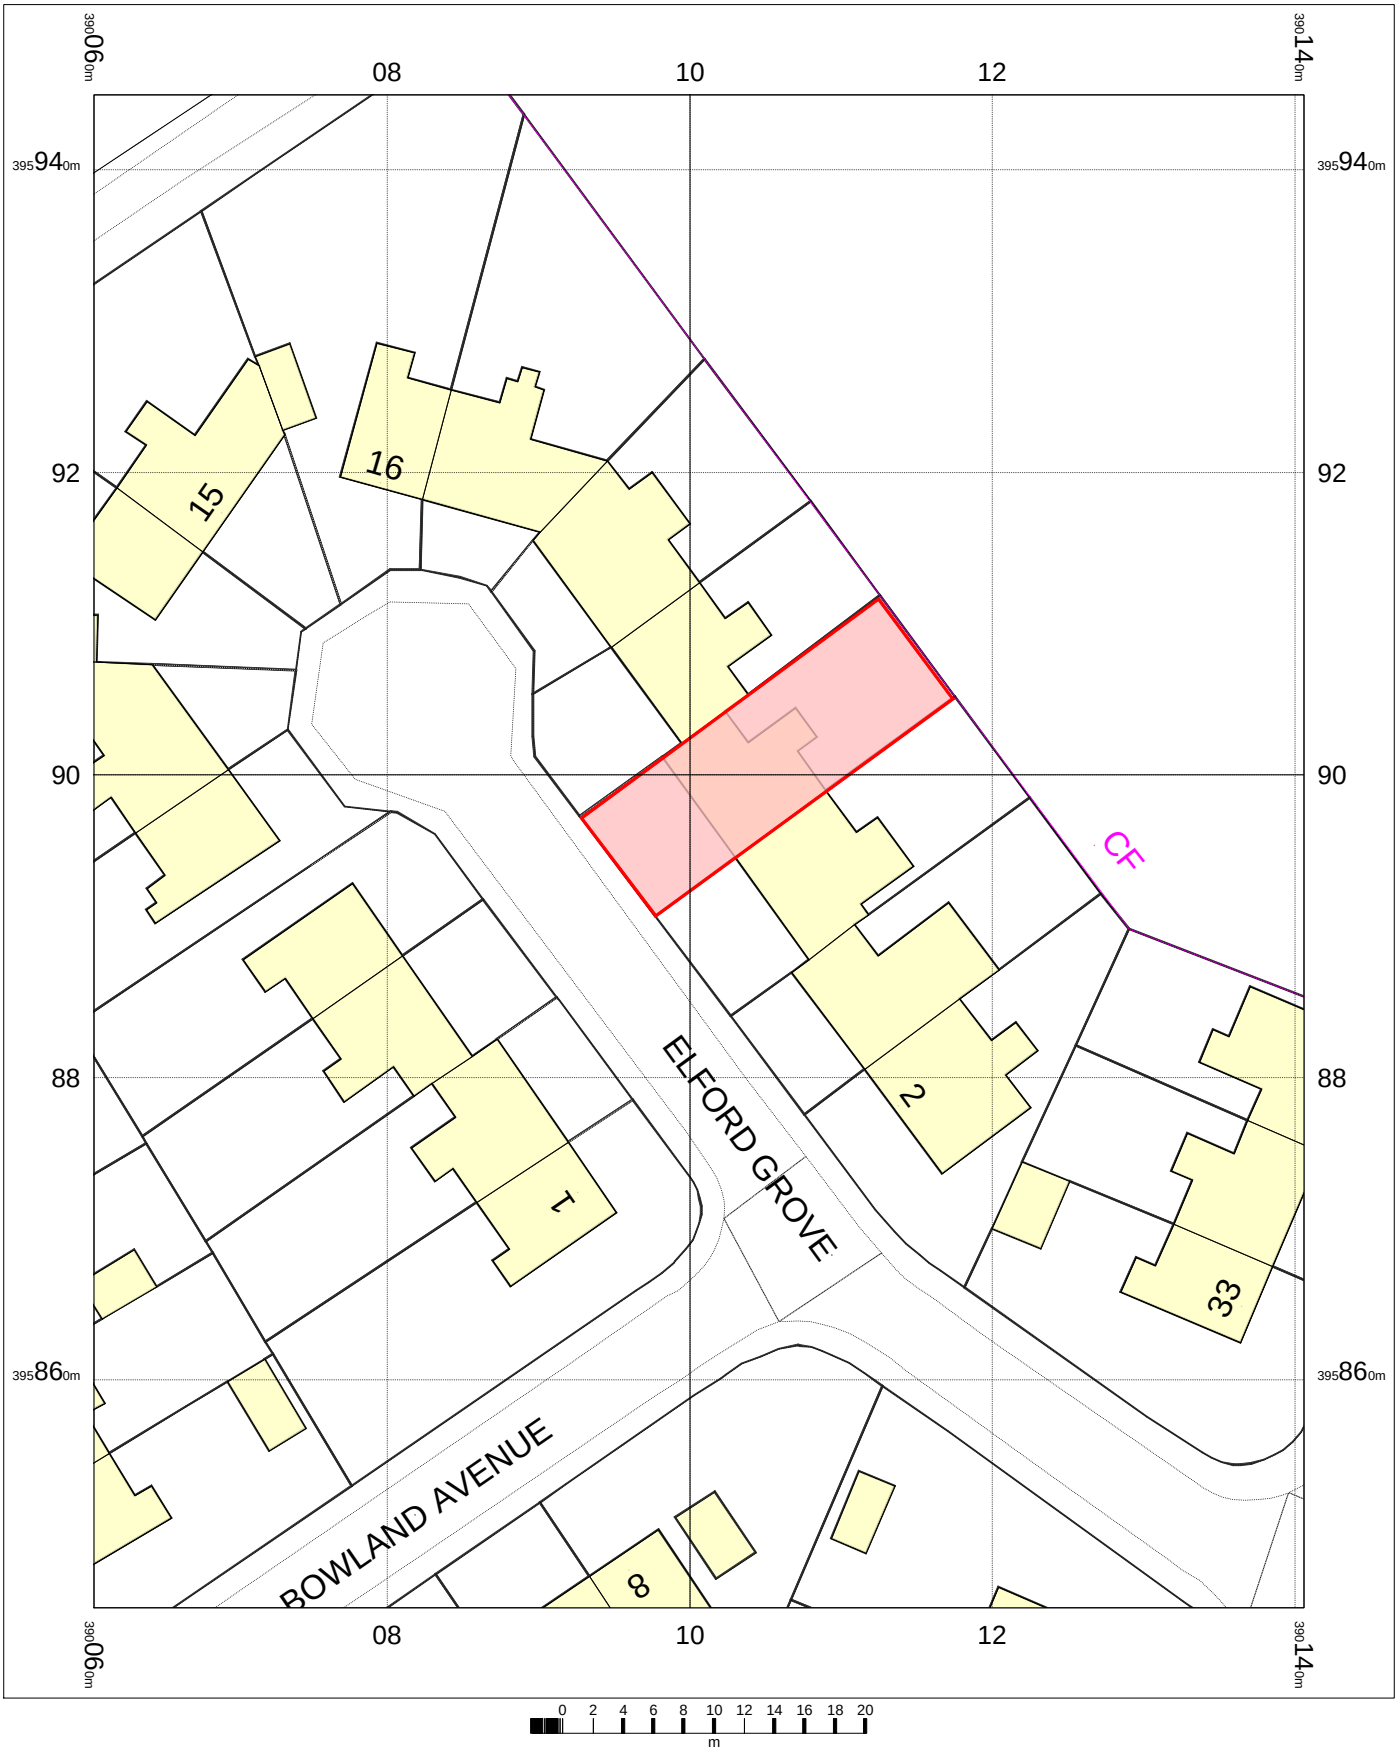

N

OS Mastermap
03 October 2011, ID: CM-00098960
www.centremapslive.co.uk

1:500 scale print at A4, Centre: 390101 E, 395895 N

©Crown Copyright. Licence no. 10001998

Mapping sourced from Ordnance Survey
CENTREMAPSlive®
www.centremapslive.co.uk