



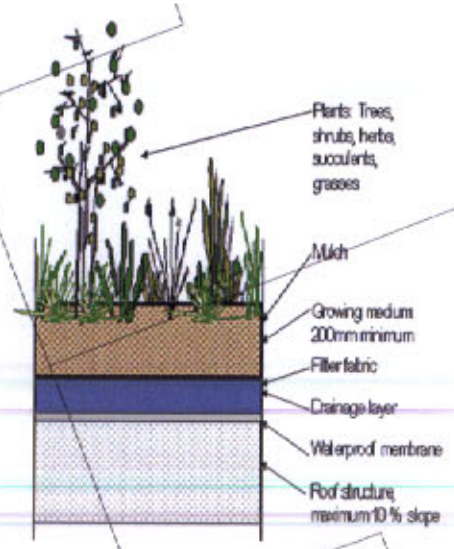



PURPOSE OF ISSUE

- Figured dimensions to be followed in preference to scale
- All dimensions shall be verified by the Contractor(s) on site prior to work commencing and relevant orders being placed.
- Any discrepancies to be brought to the attention of the Contract Administrator for instructions prior to proceeding.
- this drawing is the copyright of the Architect

150X150 SUNKEN STAINLESS STEEL UPLIGHTER

REINFORCED CAST STONE TREE SURROUND GRANITE FINISH

150X150 TEGULAR BLOCKS BETWEEN YORKSTONE PAVING STONES

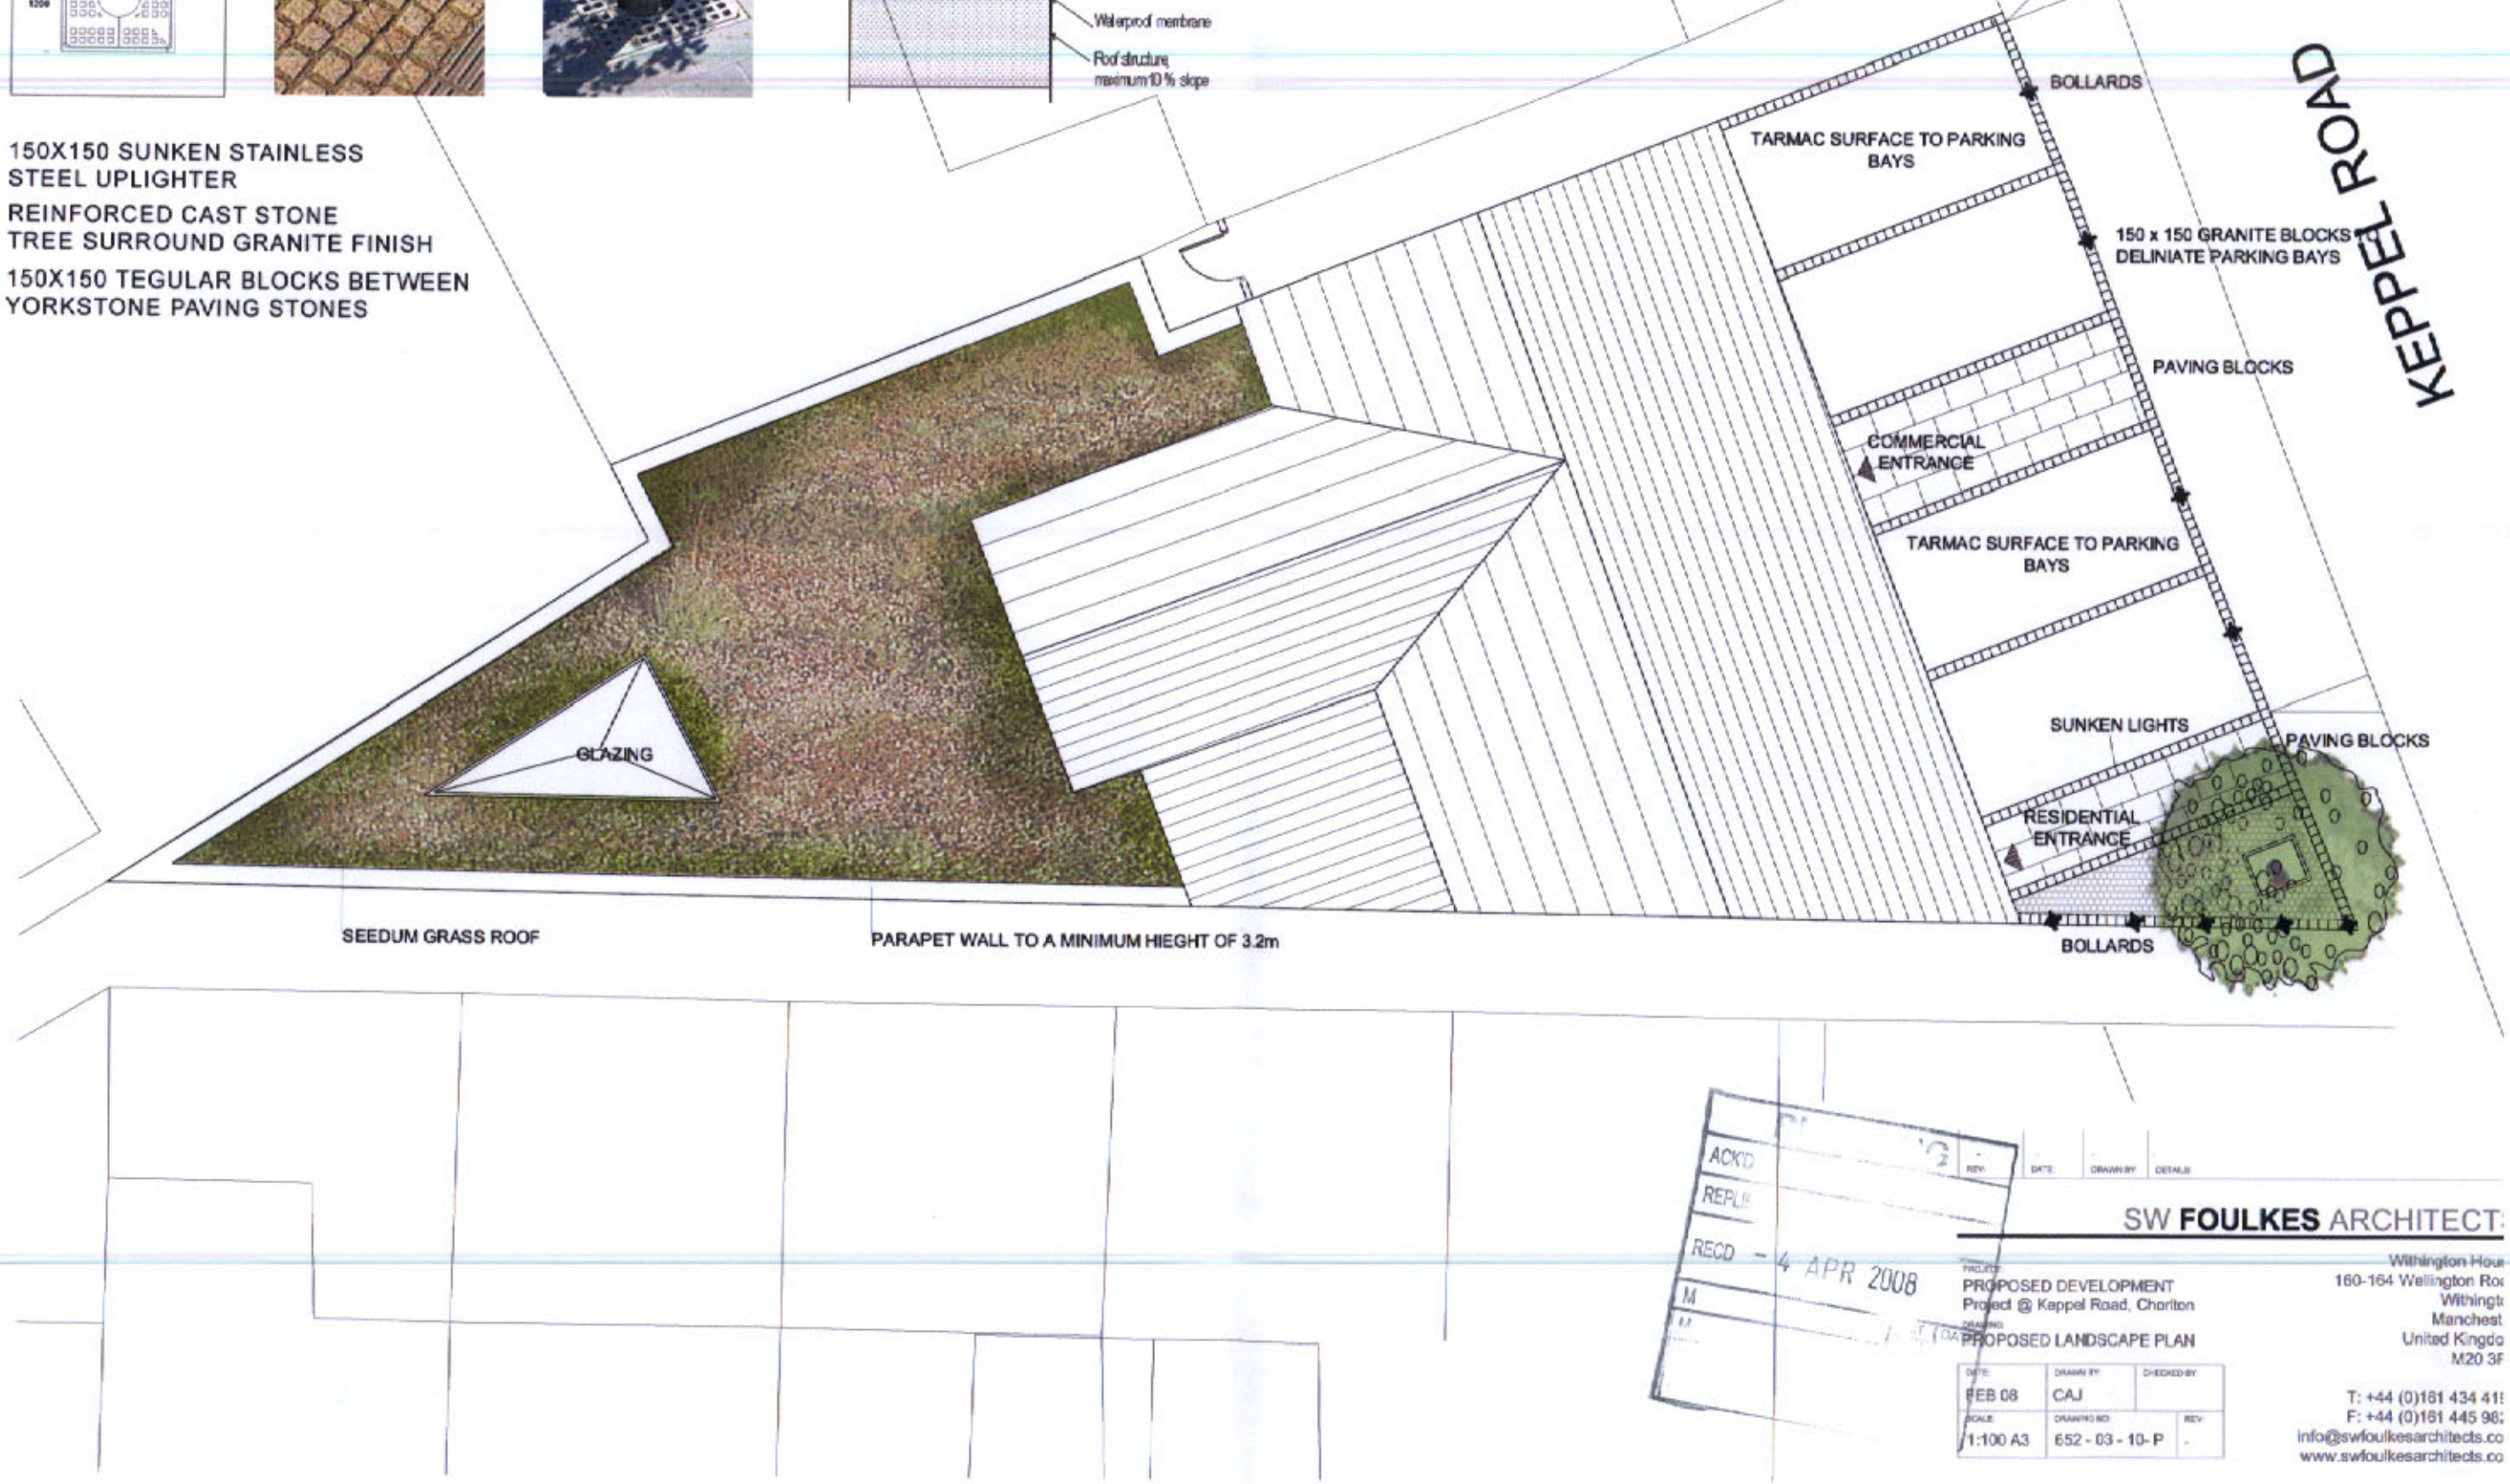

ACK'D
REPL'D
RECD - 4 APR 2008
M

REV.	DATE	DRAWN BY	DETAILS
-	-	-	

SW **FOULKES** ARCHITECT

PROJECT
PROPOSED DEVELOPMENT
Project @ Keppel Road, Chorlton

DRAWING
PROPOSED LANDSCAPE PLAN

DATE	DRAWN BY	CHECKED BY
FEB 08	CAJ	
SCALE	DRAWING NO	REV
1:100 A3	652 - 03 - 10- P	-

Withington Hou
160-164 Wellington Ro
Withingt
Manchest
United Kingdo
M20 3F

T: +44 (0)161 434 41
F: +44 (0)161 445 98
info@swfoulkesarchitects.co
www.swfoulkesarchitects.co