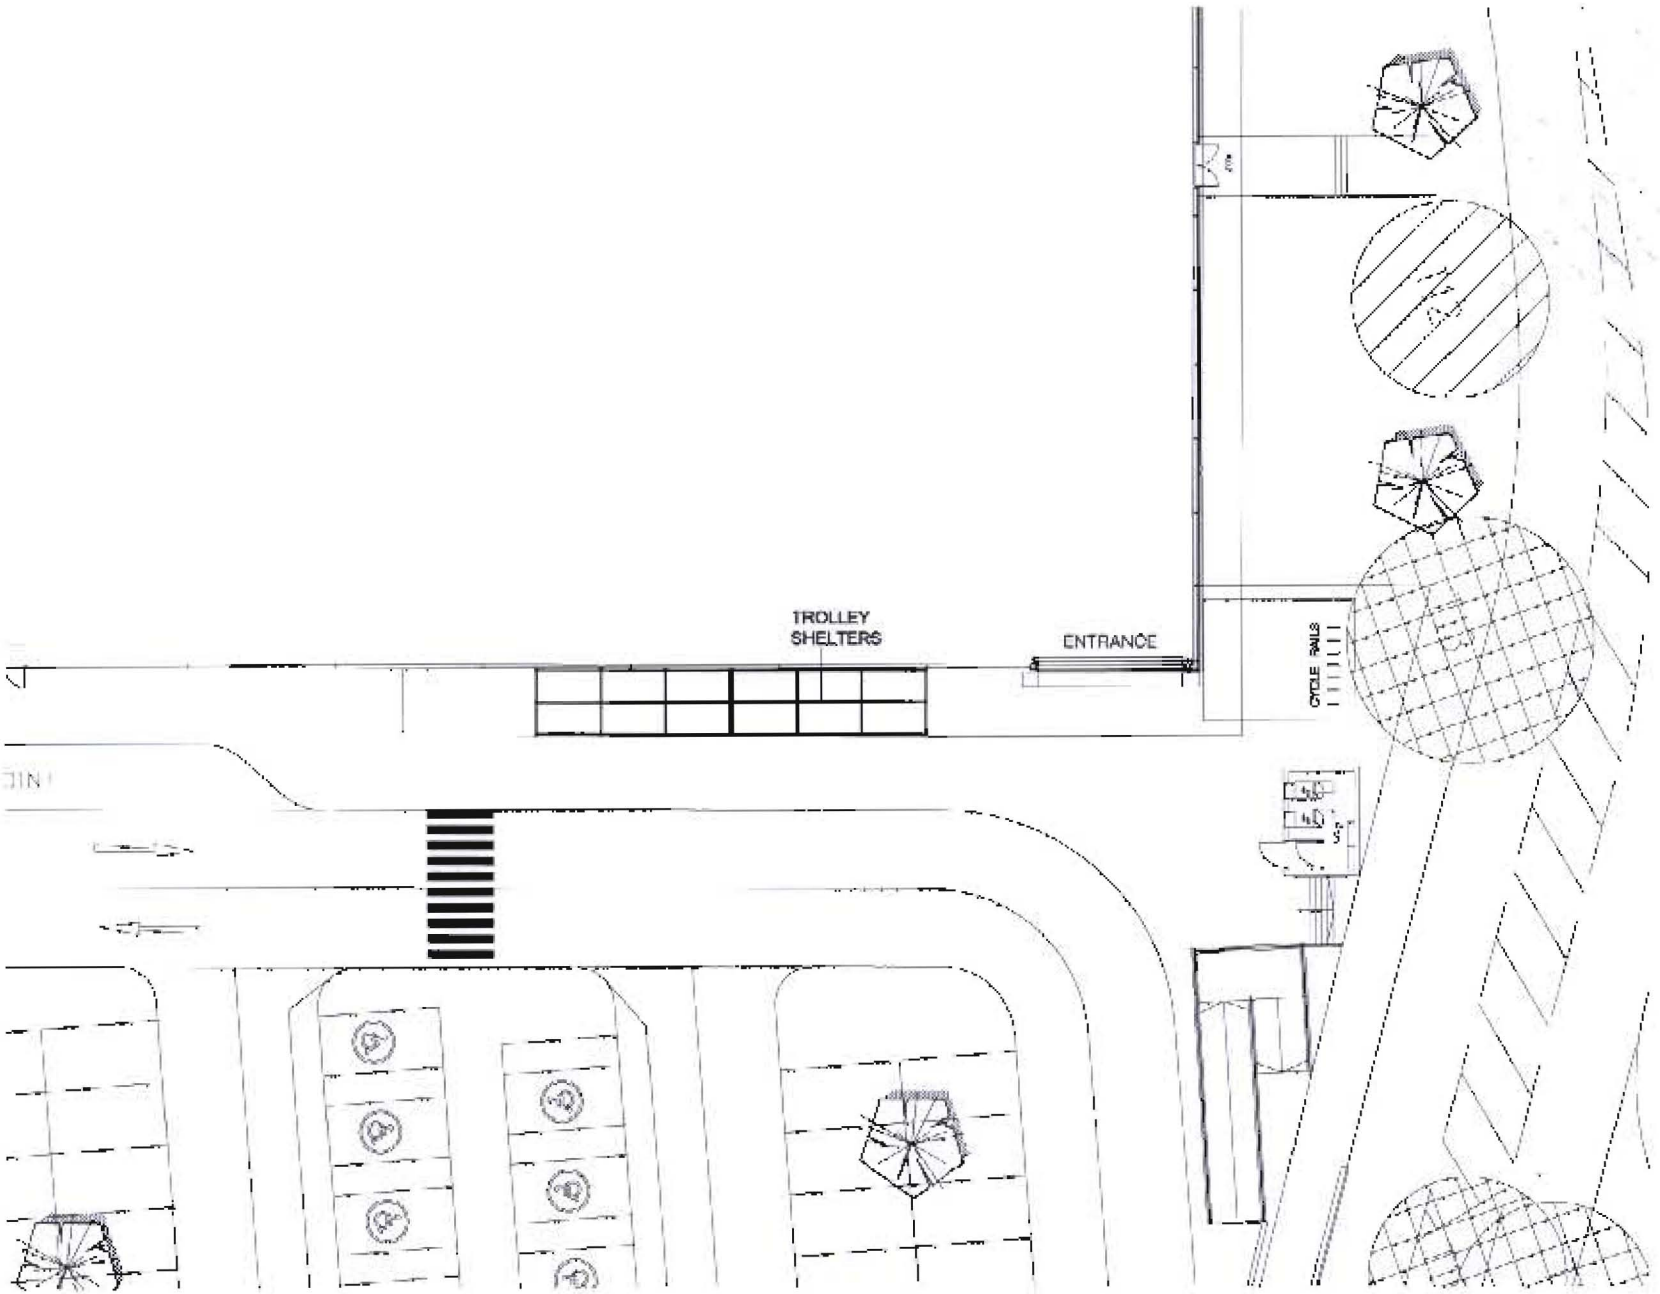

REV.	AMENDMENTS	DATE

APPROVED BY:

PROJECT
5128
BURNAGE FORMAT 50

DESCRIPTION
LOBBY PROJECT
EXISTING LAYOUT

DRAWING NO. 5128geg##.dgn

PHASE | SHEET

SYSTEM ID. No.

SCALE @ A1 1:100 | DATE 25.04.08

PLANNER RS

DRAWN RS

CHECKED JWK

ARCHITECTS DRAWING NO. D8917-09B-002

S&W STOREPLANNING

TESCO

IMPLEMENTATION STORE PLANNING

TESCO STORES LIMITED
STORE PLANNING DEPARTMENT