
Shell-Oldham Road FS389

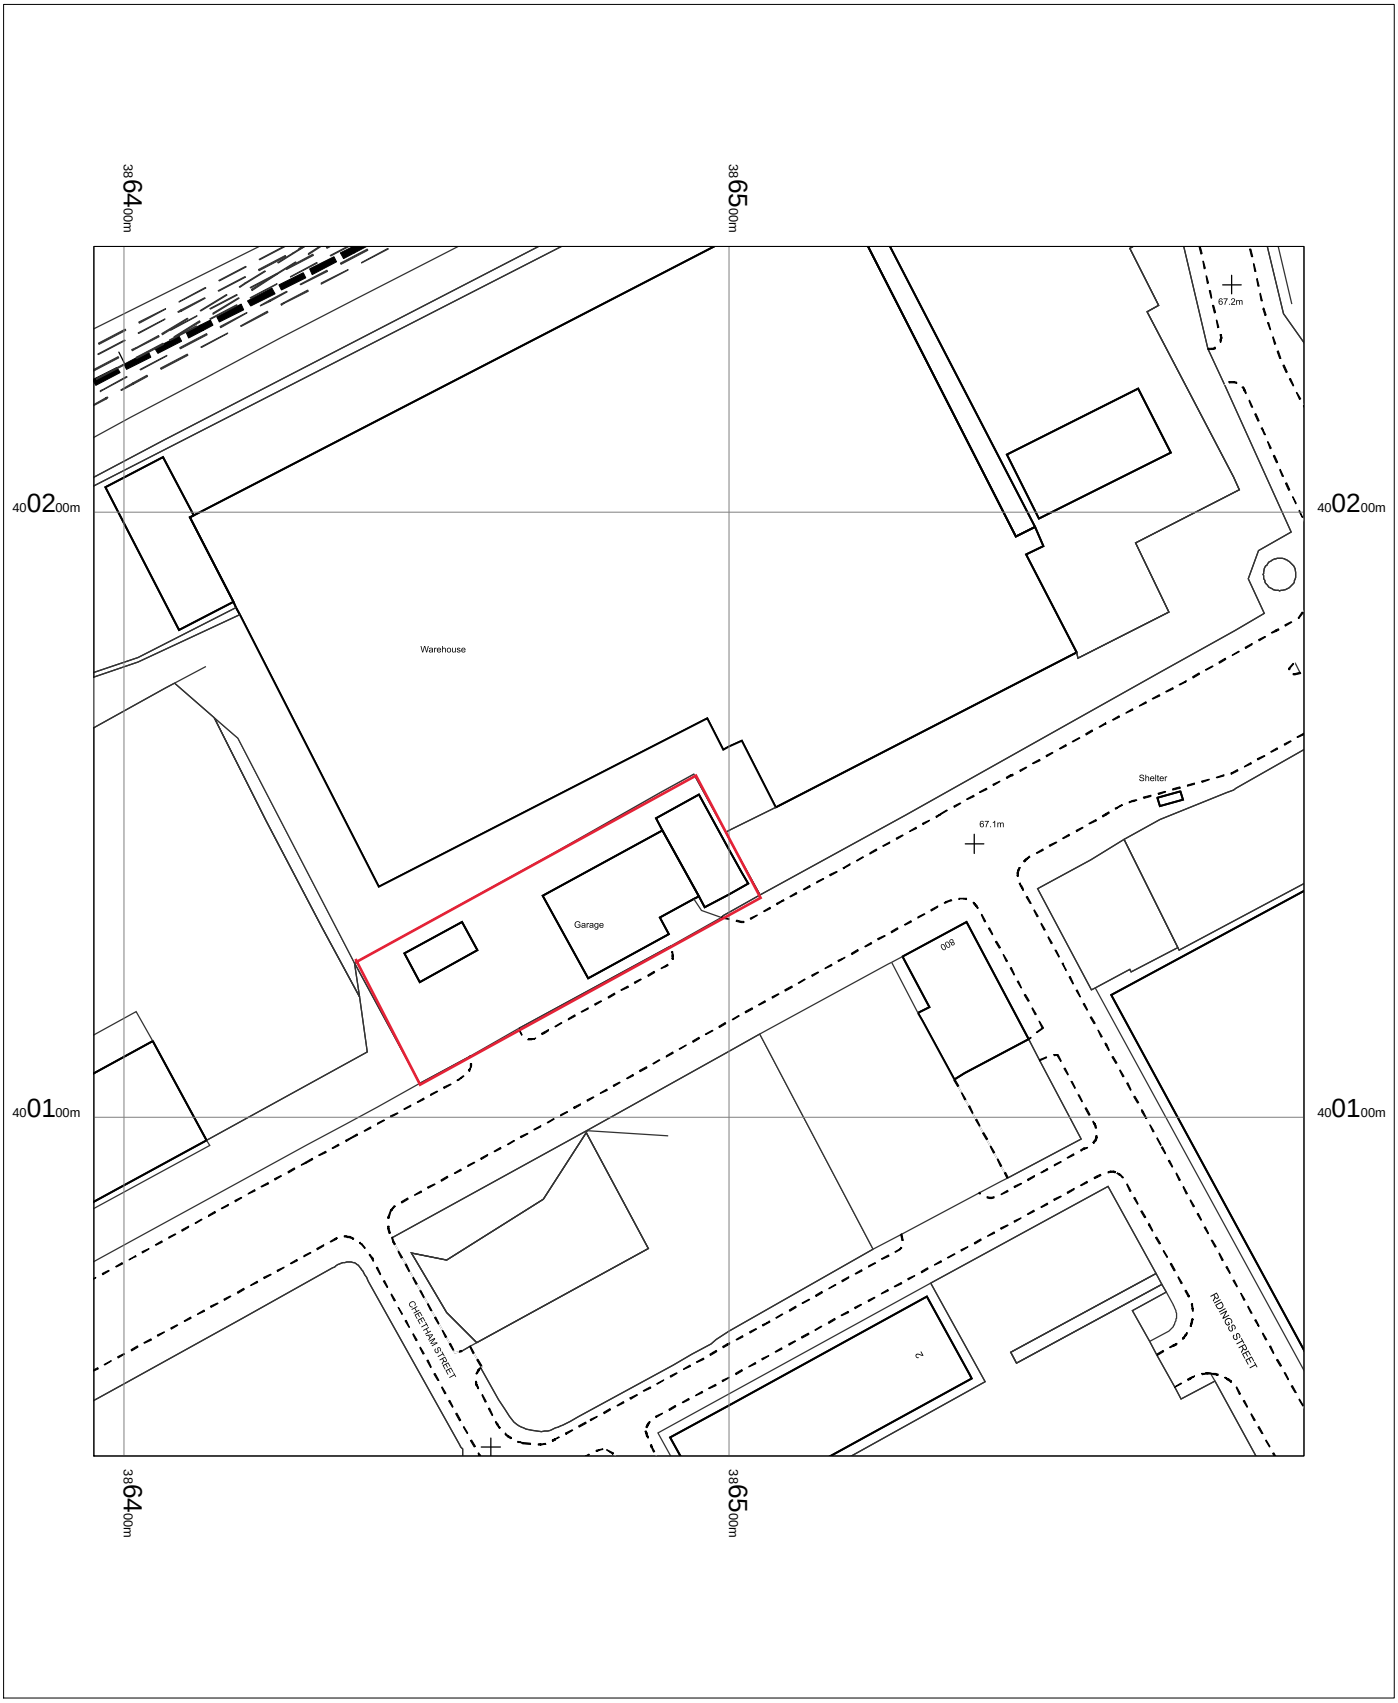

Shell-Oldham Road FS389
571 Oldham Road
Manchester
M40 5AF

T014384

OS MasterMap 1250/2500/10000 scale
01 April 2016, ID: BLJT-00515714
www.planningapplicationmaps.co.uk

1:1250 scale print at A4, Centre: 386495 E, 400144 N

©Crown Copyright Ordnance Survey. Licence no. 100051661

N

Data

bluejet mapping