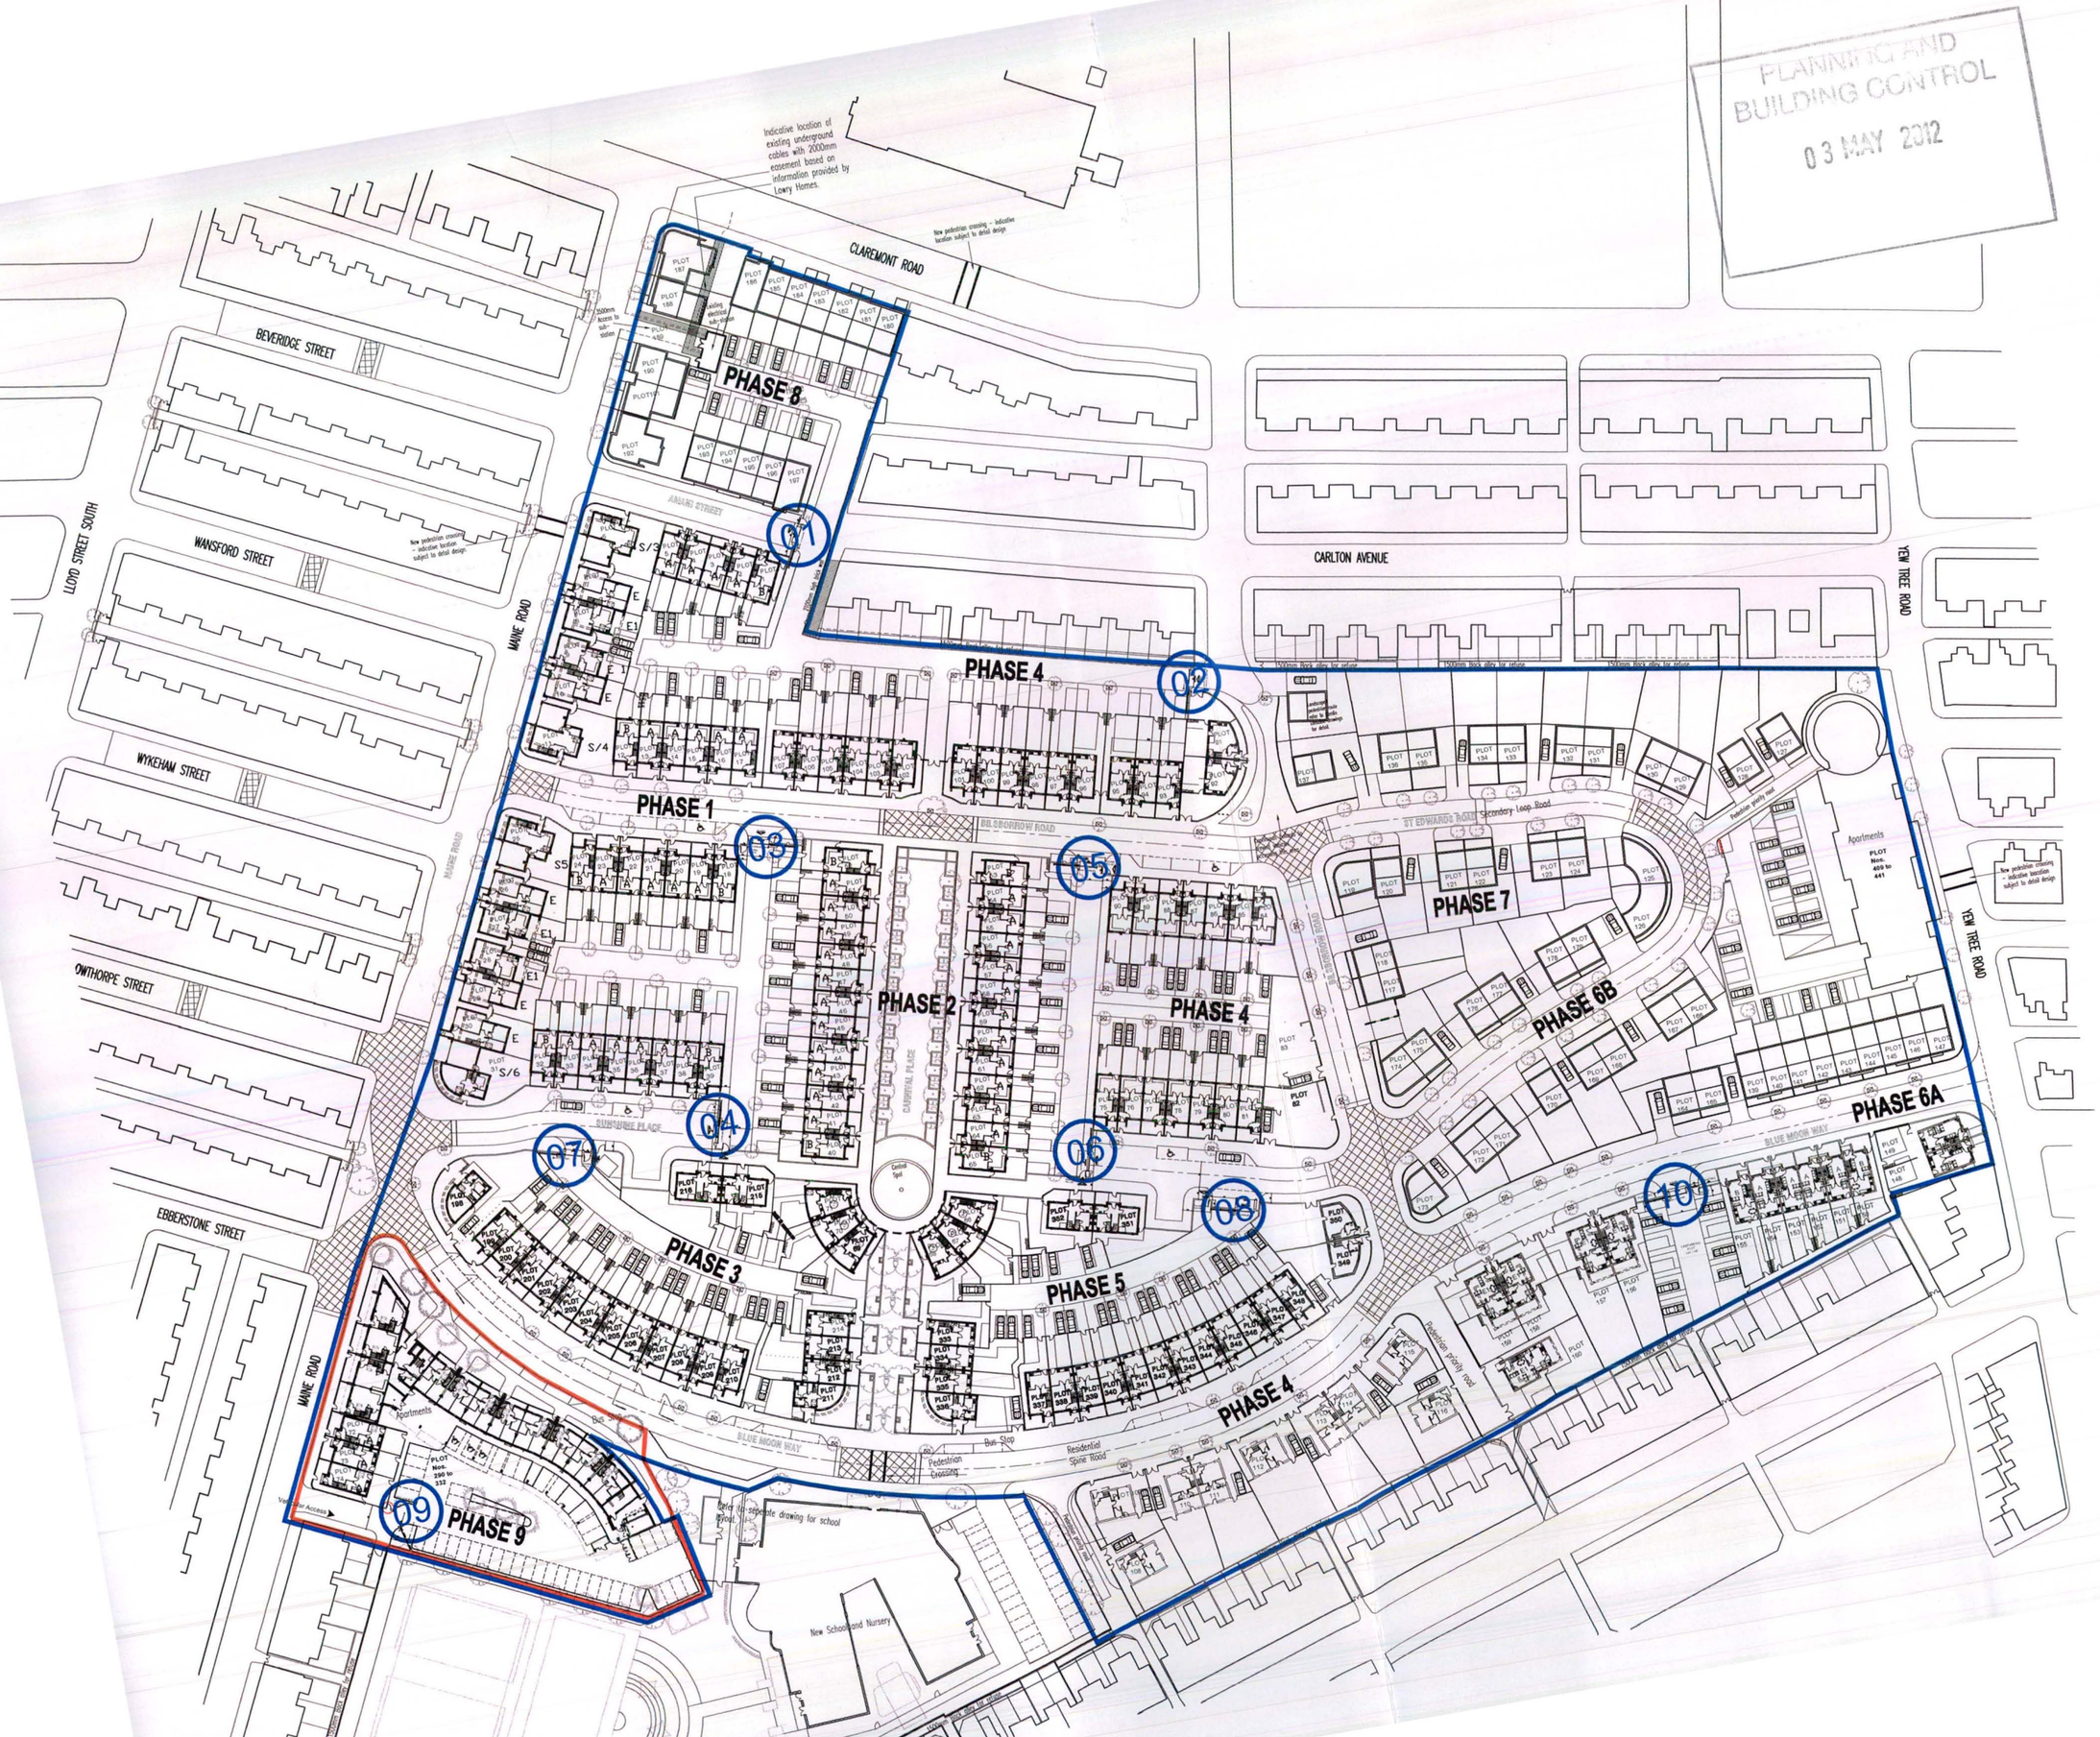

LEACH RHODES WALKER
ARCHITECTS

MAINE ROAD: MANCHESTER

Site Plan Edged Red Applicatio
Detail For Phase 9 Reserved M
Masterplan With Gate Number

Dm By: SL Auth By: CJG Date:
Drg No: 6305 L(00)309 1:1250@A3

LEACH RHODES W
Riverside Manchester
t: +44 (0) 161 833 0211 f: +44 (
e: info@lrw.co.uk