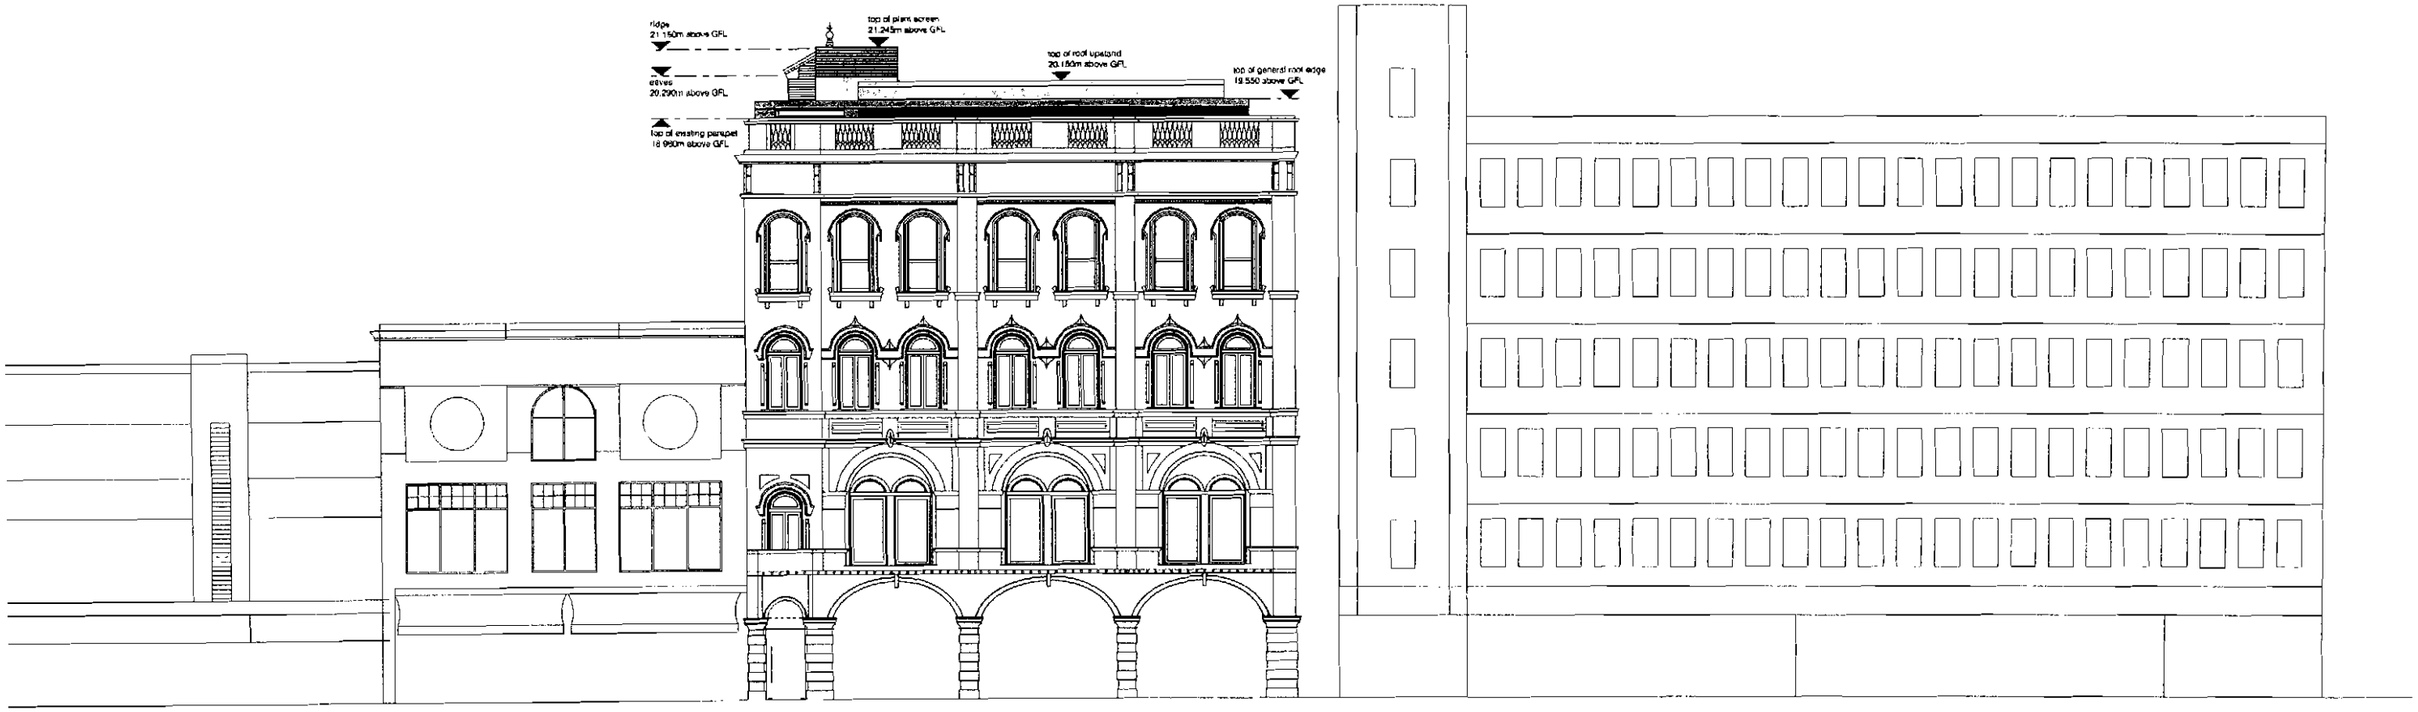


Proposed street context elevation
1:200

Deansgate

Montpelier House
62 - 66 Deansgate
Manchester

Proposed Deansgate
contextual elevation

Status

Planning

Scale	Drawn by	Date
1:100@A3	AG	Dec 07

Job number	Drawing number	Revision
0443	L(—)114	

hodder associates
Architects and Designers
113 115 Portland Street
Manchester
M1 6DW
T 0161 237 5555
F 0161 237 5030
E manch@hodderassociates.com
W www.hodderassociates.com