

Plans prepared for Local Authority approval

All dimensions to be checked on site

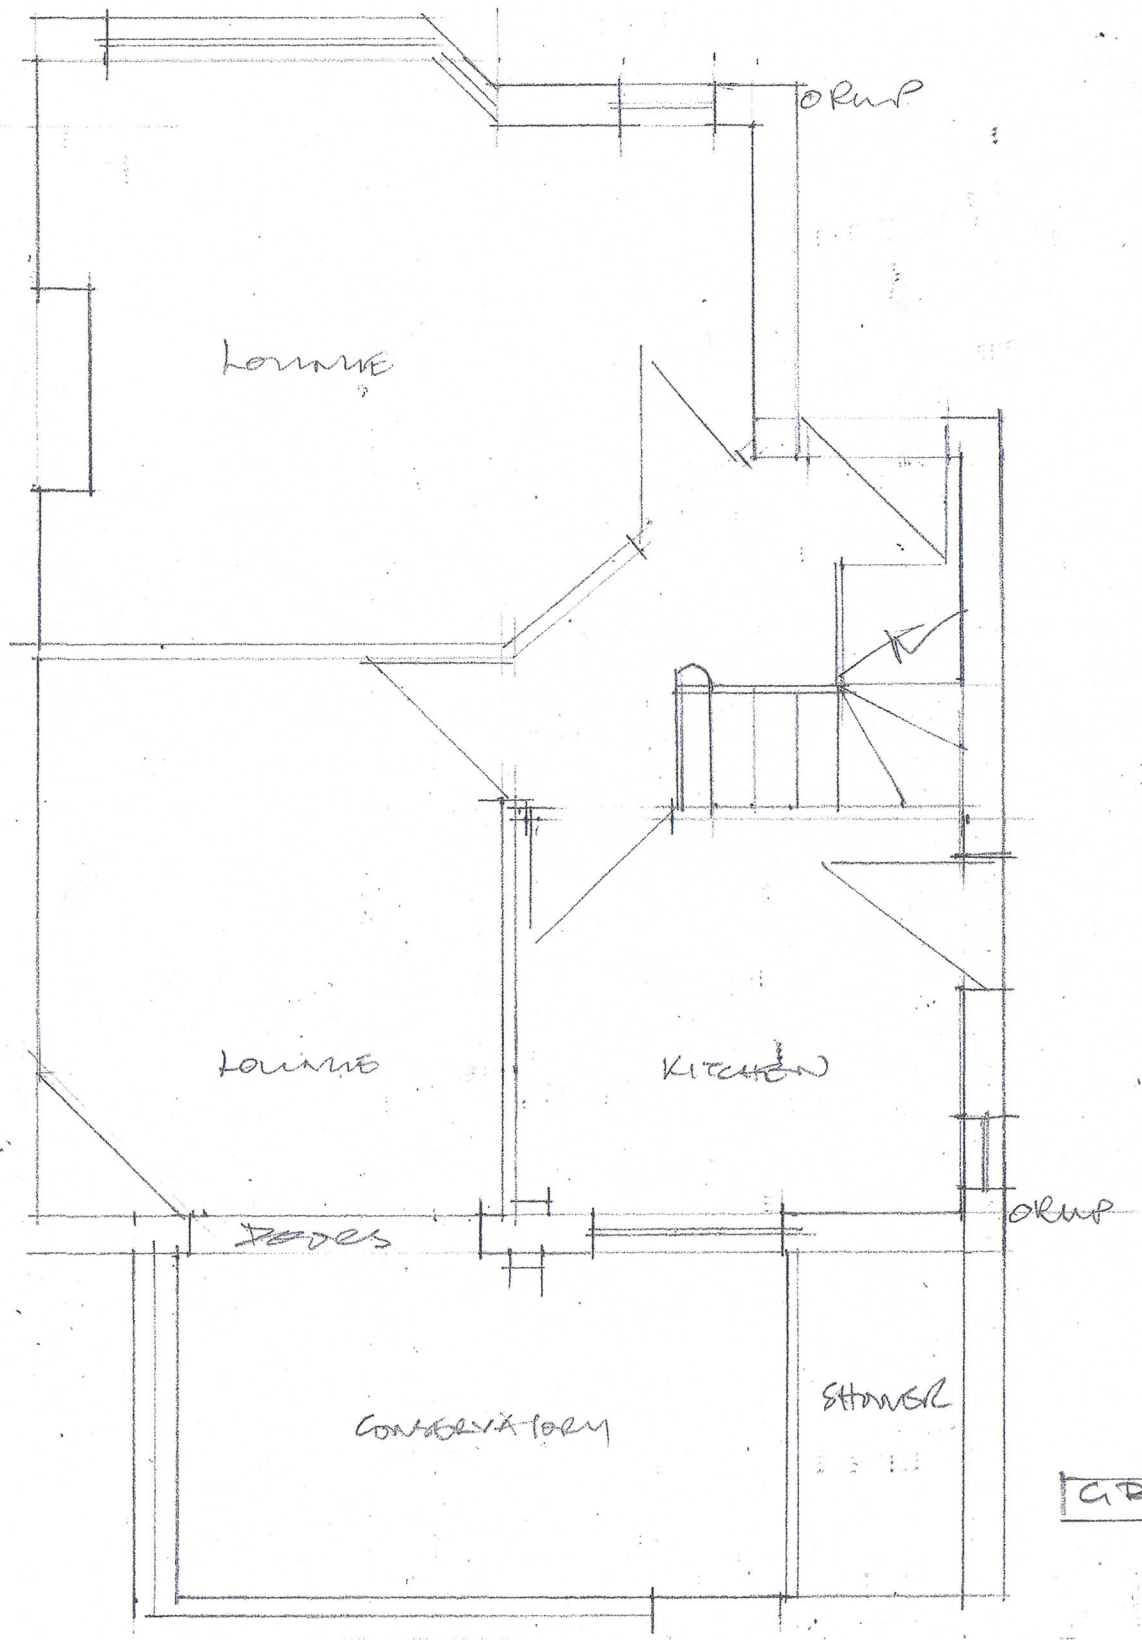

GROUND

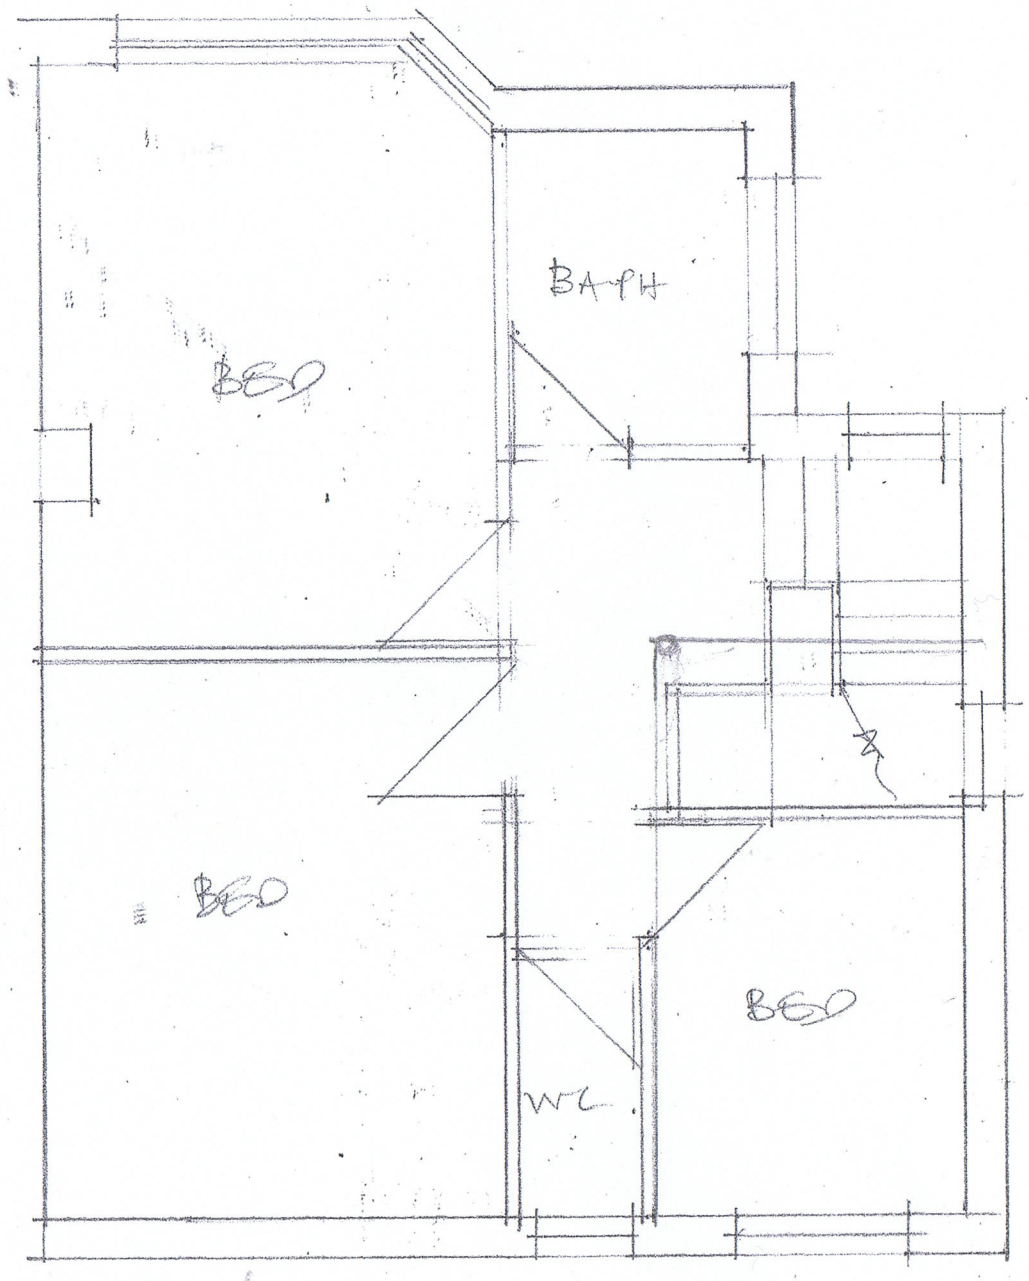

FIRST

Proposed Extensions at 5 Crombie Avenue

Manchester M22 4SG

Existing Floor Plans

Scale 1:50 @A3

Drwg No PA 102012/01