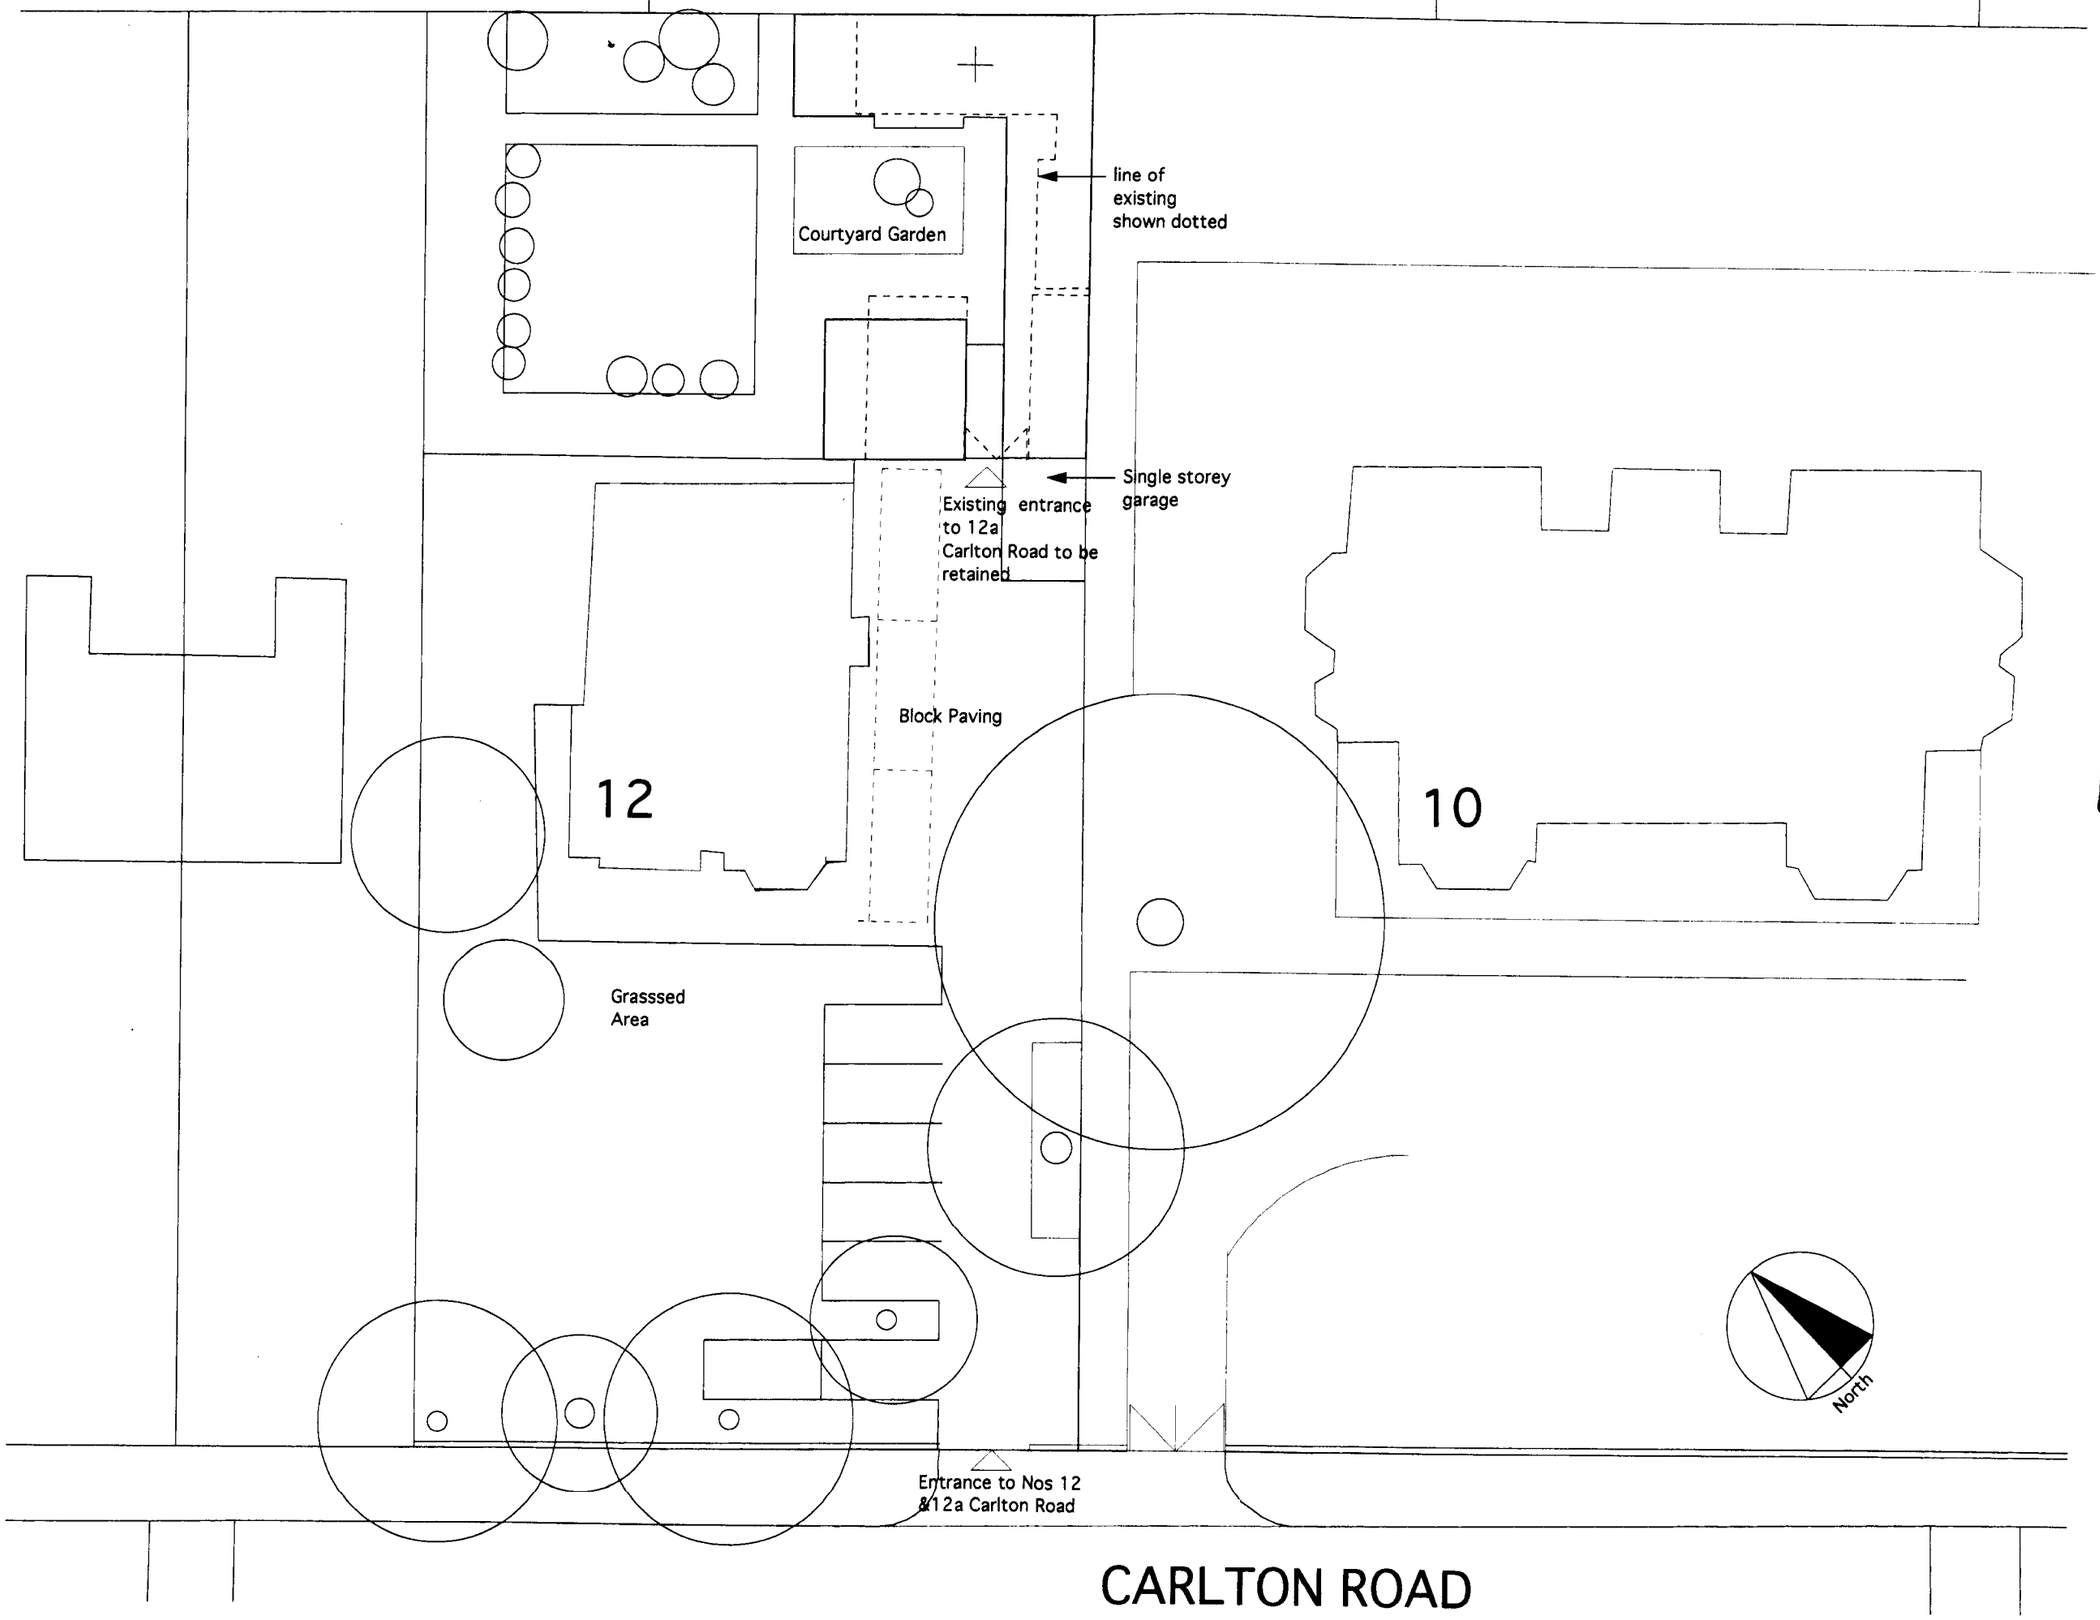


NOTES:
All site dimensions to be verified by contractor on site prior to work commencing.
Do not scale from this drawing
Only work to written dimensions

ACK
REPL
RECD - 3 MAR 2008
M
M
M
PLANNING ACTION

STATUS: PLANNING

REV	ITEM	date	by

leighton architects
17 Brundretts Road
Manchester M21 9DA
Tel/fx:0161 881 0573
www.leightonarchitects.com

Client: Karen Flear

Project: Rear Extension to 12a carlton Road Manchester

Title: Proposed Site Plan

Scale:	1: 250 @ A3	Drawn by: SPL
Date:	February 2008	Checked by:
Drawing no: 0726/L-005		Revision: