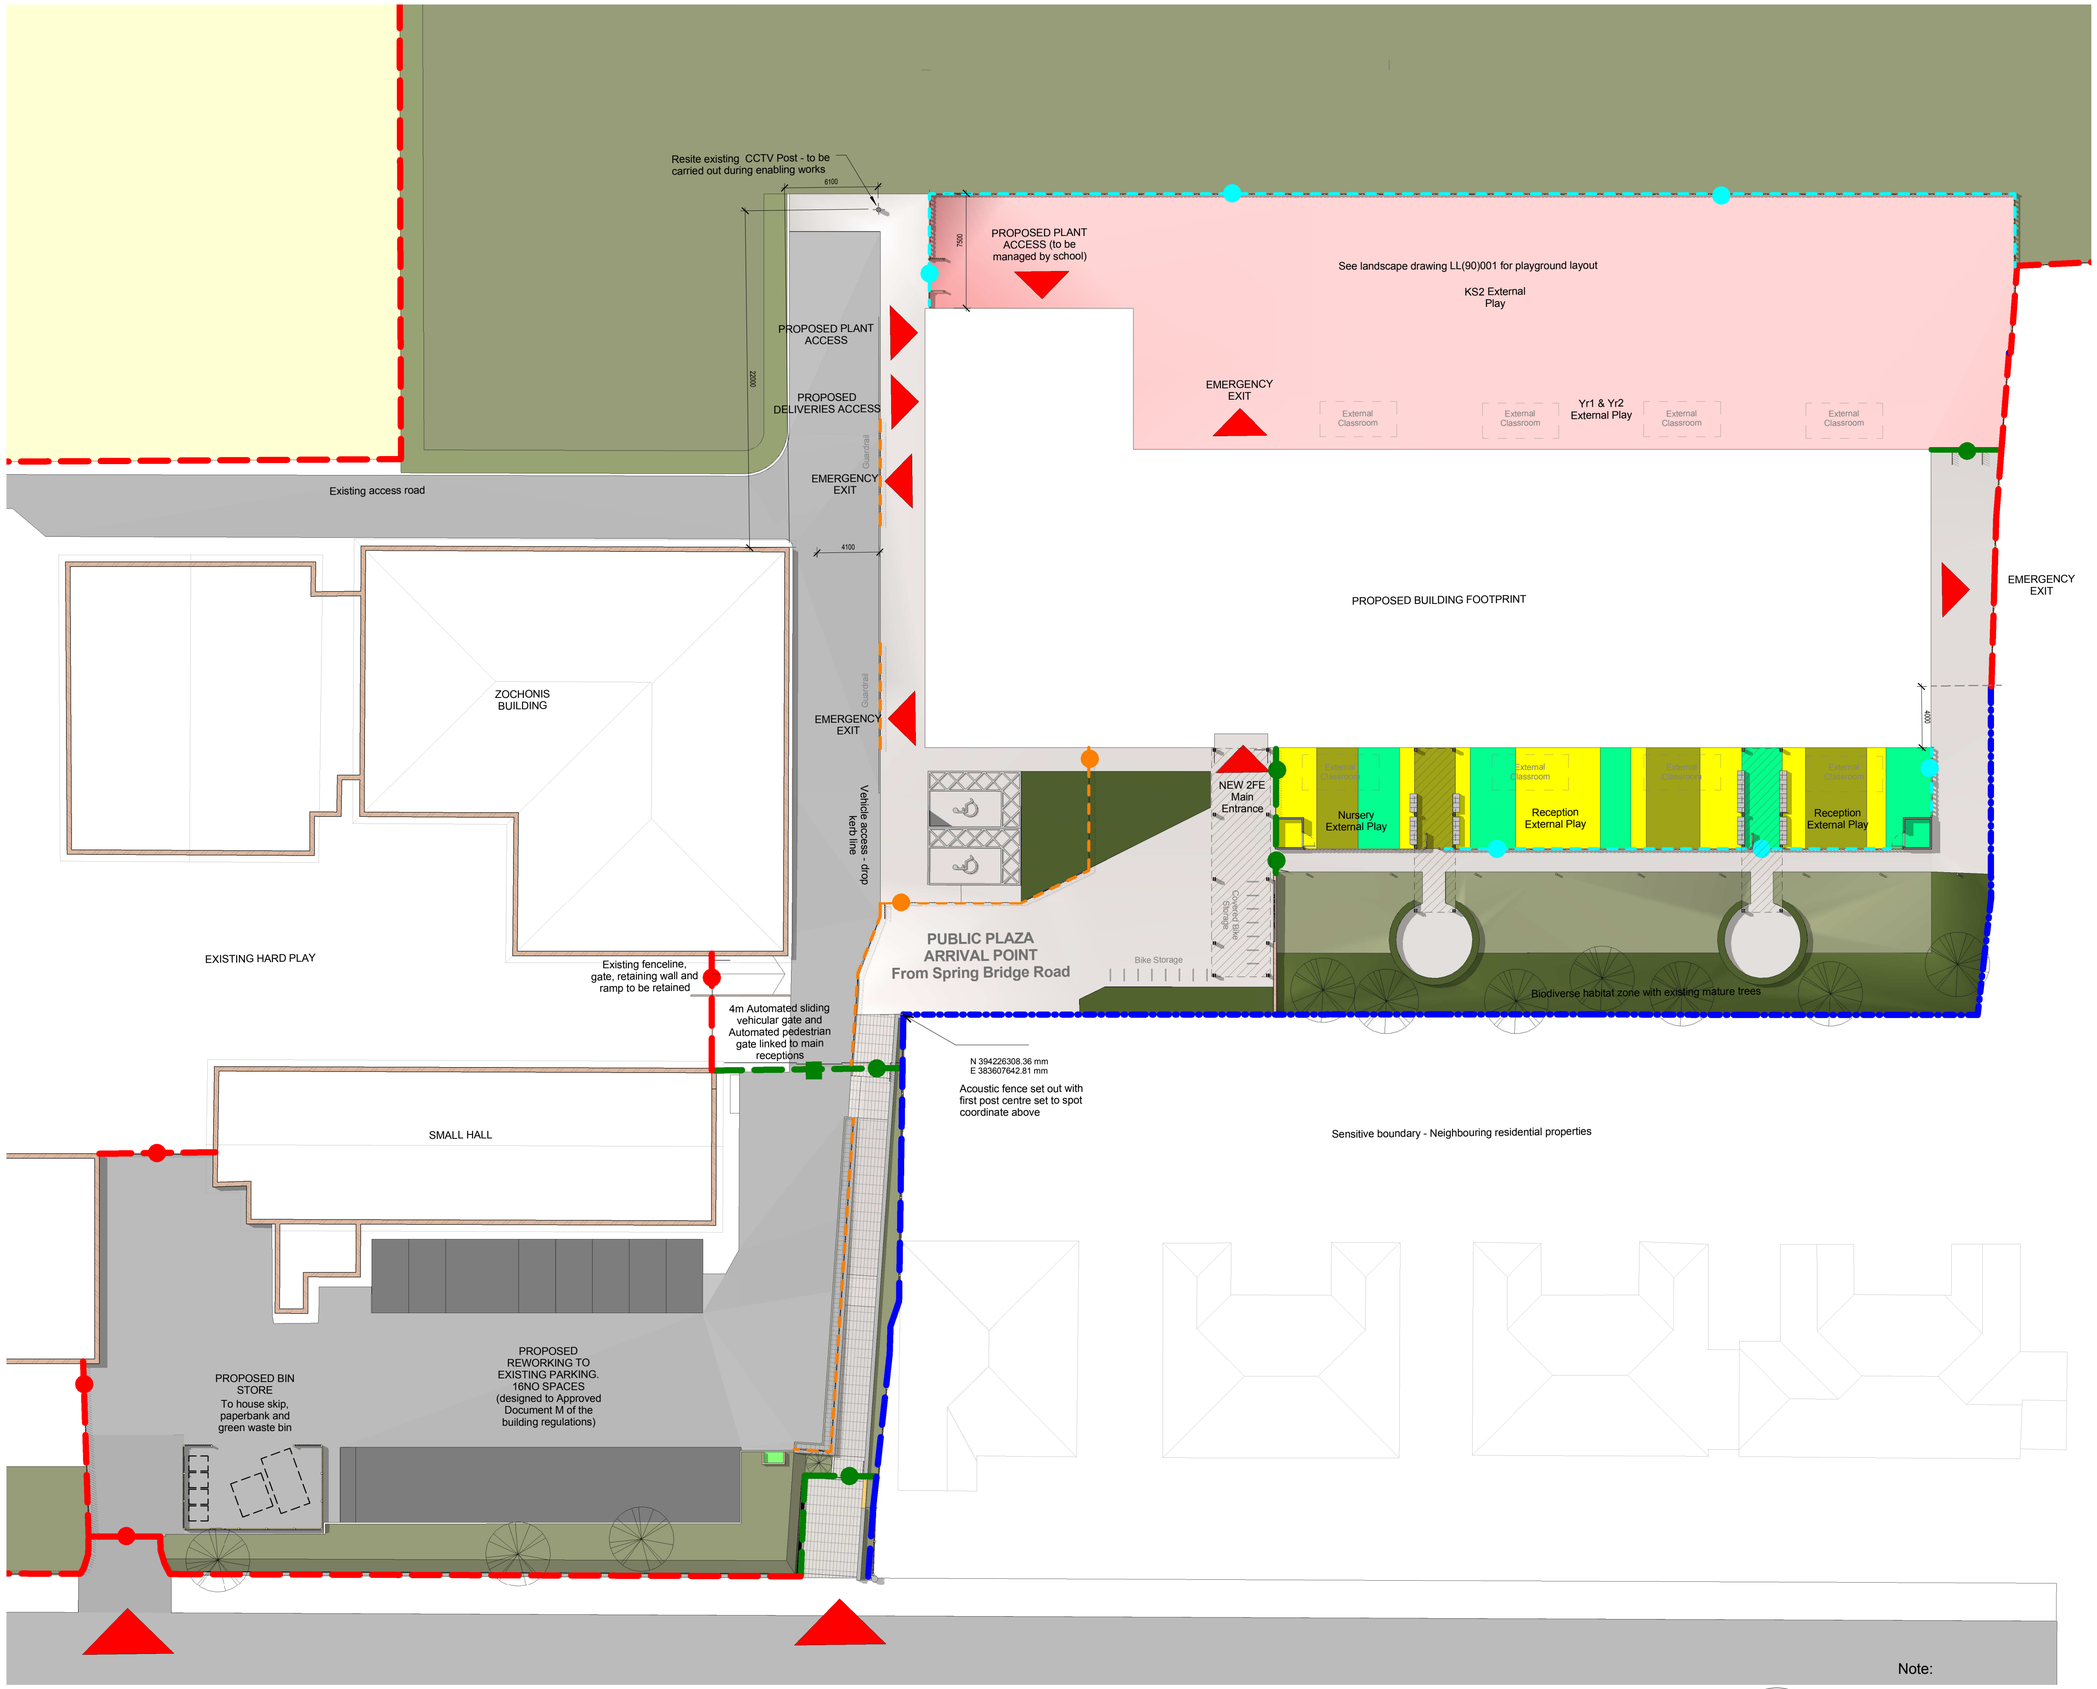


1 Proposed Site Plan_2FE Primary

1 : 200

SCALE 1 : 200

0 4 8 12

N

Note:

Landscaping is indicative design intent, refere to landscaping package (Series LL & LD) for details

Refer to WH_AHR_20_007 for proposed pedestrian entrance set out

28,678mm perimeter available for fore tender access = 15.9% of total perimeter

Refer to types drawing landscape package for fence types

- 2400mm Heras fencing - Erected as part of enabling works
- 2400mm Acoustic Solid Board Timber Security Fence - Erected as part of enabling works (See LD(93)003 Rev -)
- Existing Metal Security Fence - main contract
- 2400mm Metal Security Fence - main contract (See LD(93)001 detail B)
- 2400mm Solid Board Timber Security Fence - main contract (See LD(93)001 detail A)
- 1100 Metal fence - main contract (See LD(93)001 detail B and C)
- 1100 Timber Fence - main contract (See LD(93)001 detail D)
- Vehicle Access - main contract
- 2400mm Metal Security Gate - main contract
- 2400mm Solid Timber Security Gate - main contract
- 1100 Metal Gate - main contract
- 1100 Timber Gate - main contract
- Access Point - main contract

- Biodiverse Habitat Zone including existing and proposed mature trees, specification tbc
- Grassed area for external play, specification tbc
- Flagged pavior hard standing with falls associated with WH_AHR_90_003, specification tbc
- External Hard Play area with cushioned top surface, specification tbc
- External Hard Play
- Informal pathway w/ grass protection, specification tbc

Landscape Surface Key

1 : 500

Rev	Description	Date	Dr by	App by
N	Ammendment to condition 2	12.07.2016	AF	DH
M	Construction issue	07.10.2015	AF	IK
L	Revisions further to Fire Report	06.10.2015	AF	IK
K	Revisions further to Planning Conditions	11.09.2015	AF	IK
J	Revision further to Tender Queries	10.09.2015	AF	IK
I	Revisions to Tender Issue	20.08.2015	AF	IK
H	Tender Issue	10.08.2015	AF	IK
G	Additional Key Added. General Update	30.07.2015	AF	RH
F	Changes further to technical design review	20.07.2015	AF	IK
E	Changes prior to Enabling Works	09.07.2015	AF	IK
D	Draft Tender Issue	02.06.2015	AF	IK
C	Planning Submission	21.04.2015	AF	IK
B	Changes to landscape further to design team meeting	14.04.2015	AF	IK
A	Change to plan further to site measurement	27.01.2015	AF	IK

original by	date created	approved by
AF	09/15/14	IK

AHR Architects Ltd
Parsonage Chambers
3 The Parsonage
Manchester
M3 2HW
United Kingdom

T +44(0)161 8287900
F +44(0)161 8287930
E manchester@ahr-global.com
www.ahr-global.com

client name: United Learning Trust

project: William Hulme's Grammar School: New Primary School

drawing: Site Plan

computer file: C:\Revit Projects\000413-AHR-xx-xx-M3-AR-SITE MODEL_ashley.franklin.rvt

plot date:

project number	scale
2014.00413.000	As indicated @A1

drawing number	rev	issue status
WH_AHR_20_006	N	Planning

This drawing is to be read in conjunction with all related drawings. All dimensions must be checked and verified on site before commencing any work or producing shop drawings. The originator should be notified immediately of any discrepancy.
This drawing is copyright and remains the property of AHR.