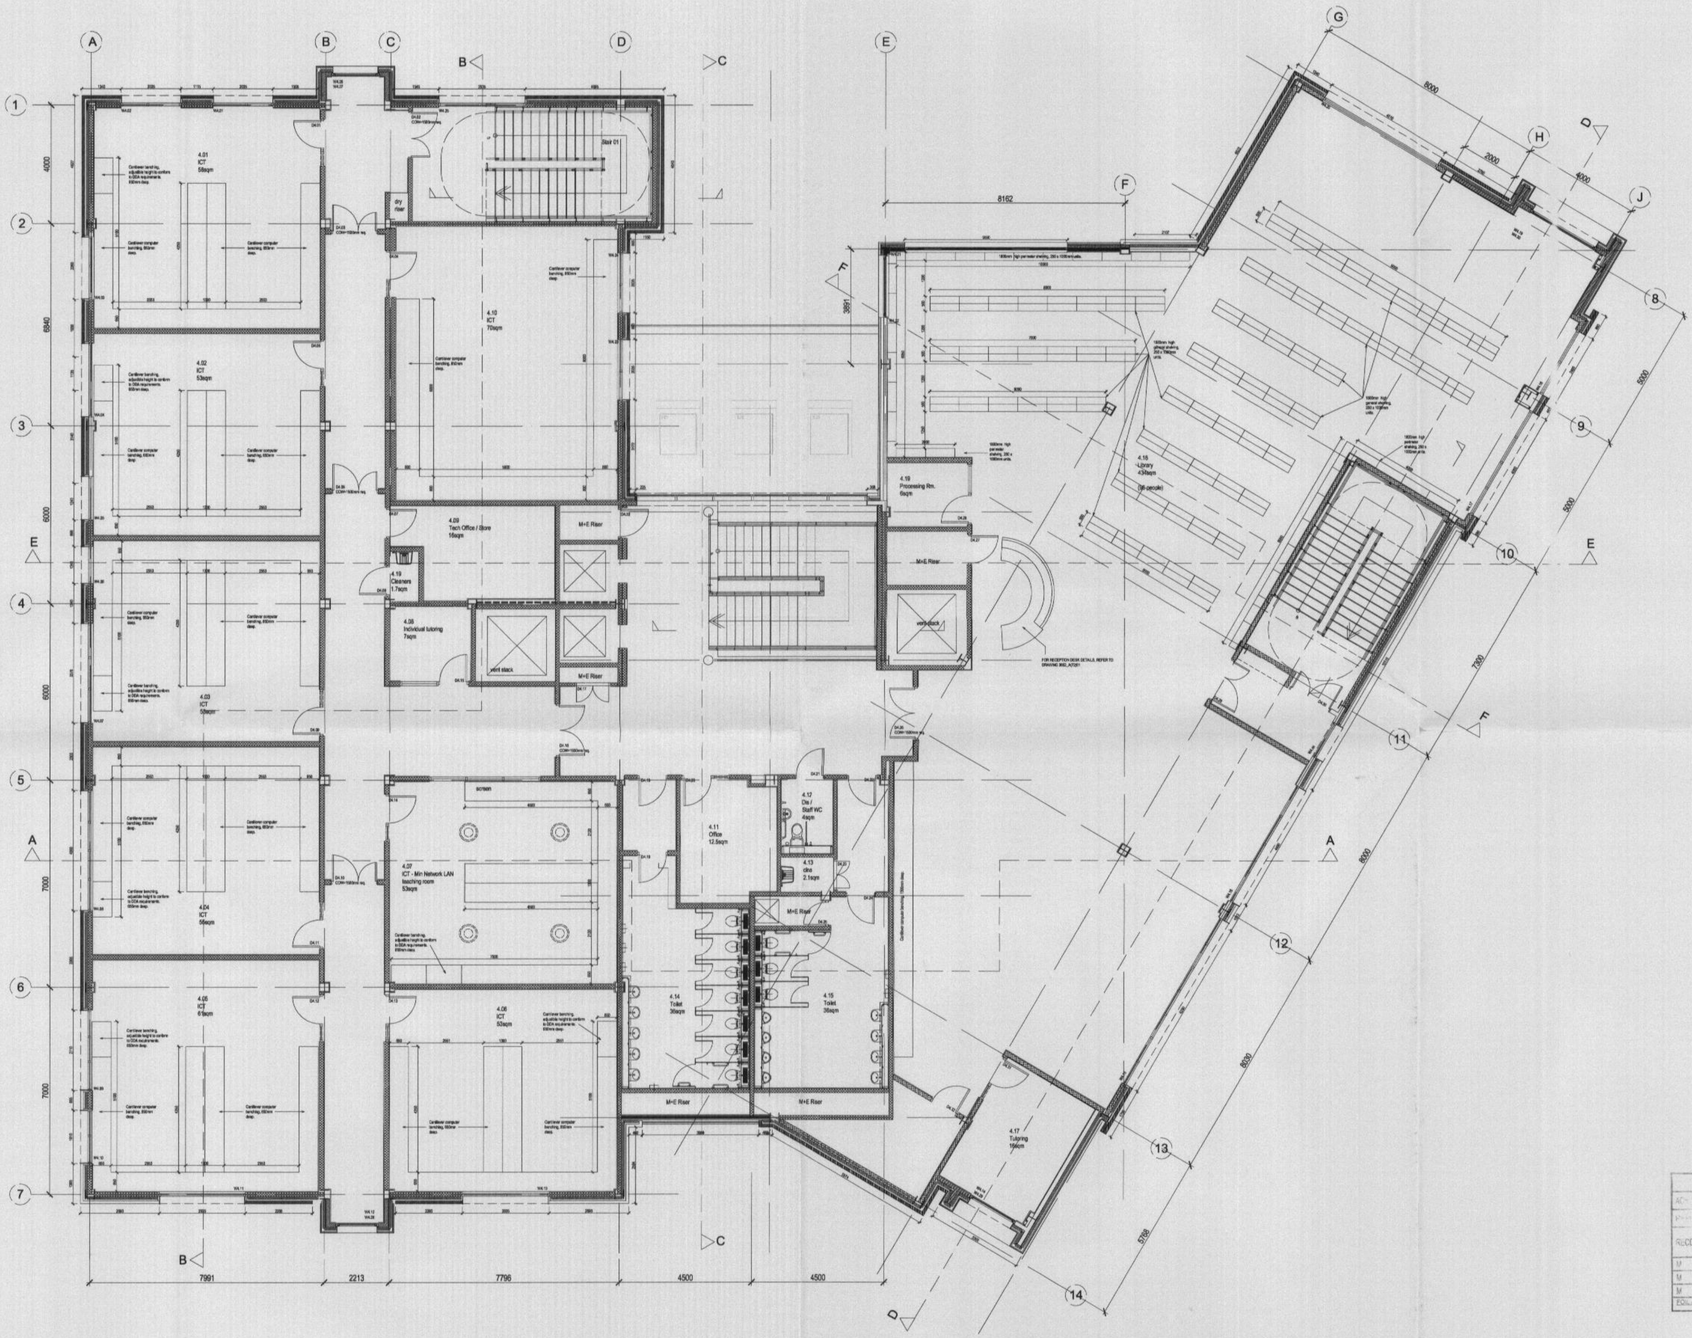

NOTES:
1) UNDER NO CIRCUMSTANCES SHOULD DIMENSIONS BE SCALED FROM THIS DRAWING. IF IN DOUBT ASK!
2) THIS DRAWING IS TO BE READ IN CONJUNCTION WITH ALL OTHER RELEVANT DRAWINGS, ANY DISCREPANCIES, ERRORS OR OMISSIONS TO BE BROUGHT TO THE ATTENTION OF TAYLOR YOUNG.
3) ALL DIMENSIONS TO BE CHECKED BEFORE COMMENCEMENT
4) THIS DRAWING IS THE PROPERTY OF TAYLOR YOUNG AND MUST NOT BE COPIED OR REPRODUCED EITHER IN WHOLE OR IN PART WITHOUT WRITTEN PERMISSION

drawing originated by: dwd — date: 03/08/07

revisions	drawn	date
REV _	__	_/_/_

FFL = +48.600

PLANNING

Loreto Sixth Form College
Phase 4

Proposed Fourth Floor

Scale: 1:100 @ A1
Reviewed by : as

RECD - 2 MAY 2008

job	drawing	rev
3662	L(70)05	184

taylor young
chadsworth house
wilmslow road
handforth
cheshire
sk9 3hp

tel: 01625 542 200
fax: 01625 542 250
mail@tayloryoung.co.uk
www.tayloryoung.co.uk

EMS 75854
FS 00920

architecture
graphics
healthcare planning
interior design
landscape architecture
regeneration
town planning
urban design
3D visualisation

K:\jobs\3600s\3662_Loretto_College\drawings\document\70_layouts_general_arrangement\3662_L70505_fourth_plan.dwg