



Location Plan
Scale 1:1000

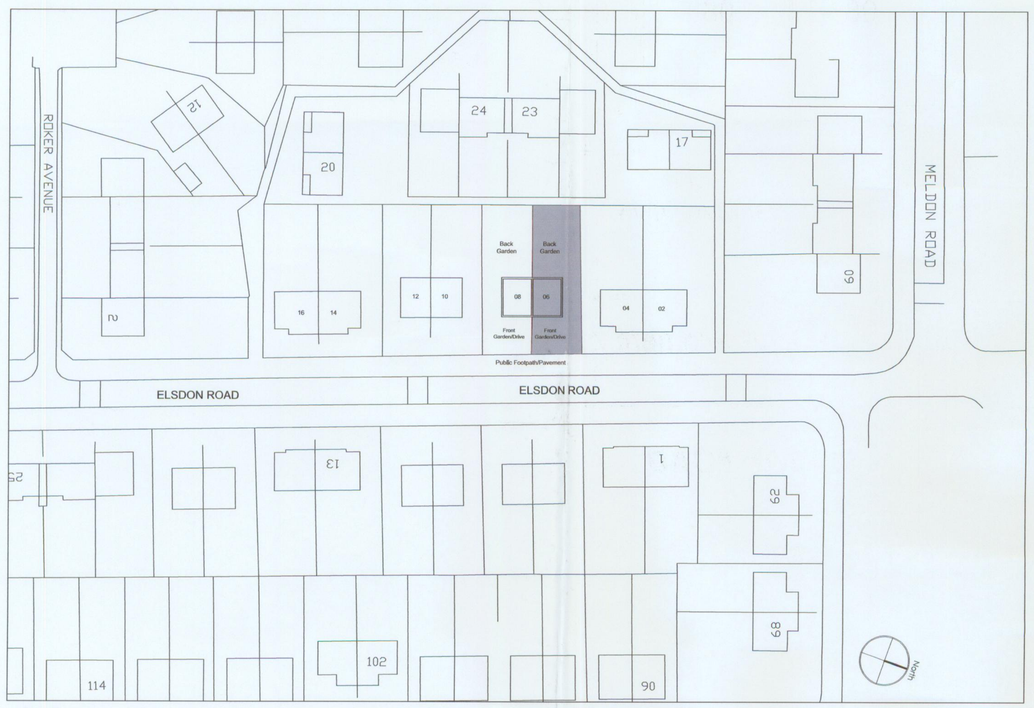

Site Plan

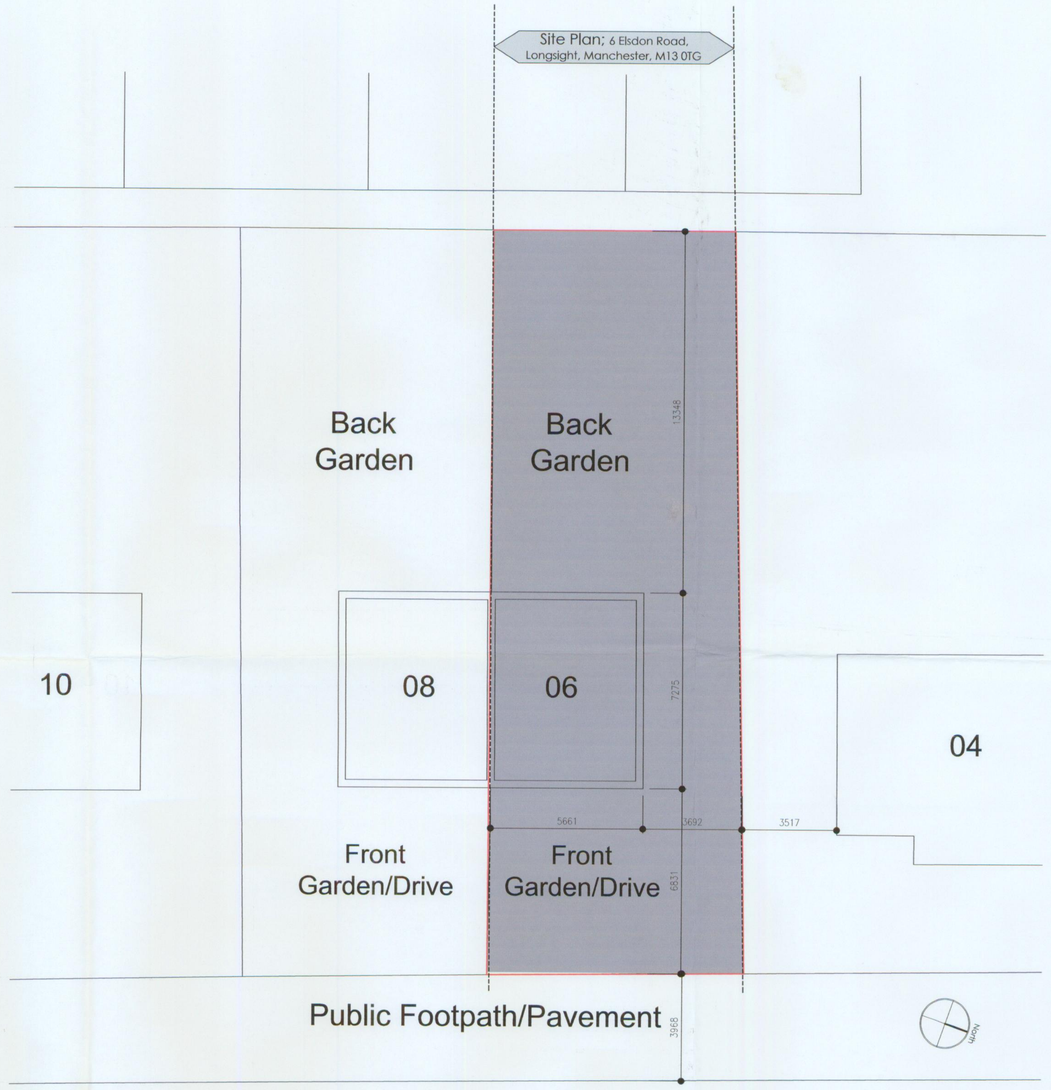

Existing Site Layout
Scale 1:100

PLANNING
ACK'D
REF:
RECD 31 MAR 2008
M
M
M
REVISIONS
M

client	Mr. Mohammed Naser
project	6 Elsdon Road Longsight, Manchester M13 0TS
drawing	General Arrangement Existing Site Layout
	pilot date: 08/03/08
project number: . .	scale: 1:1000 / 1:500 / 1:100 @ A1
drawing number: GA001	rev: -
	issue status: PLANNING

This drawing is to be read in conjunction with all related drawings. Do not scale from this drawing. All